

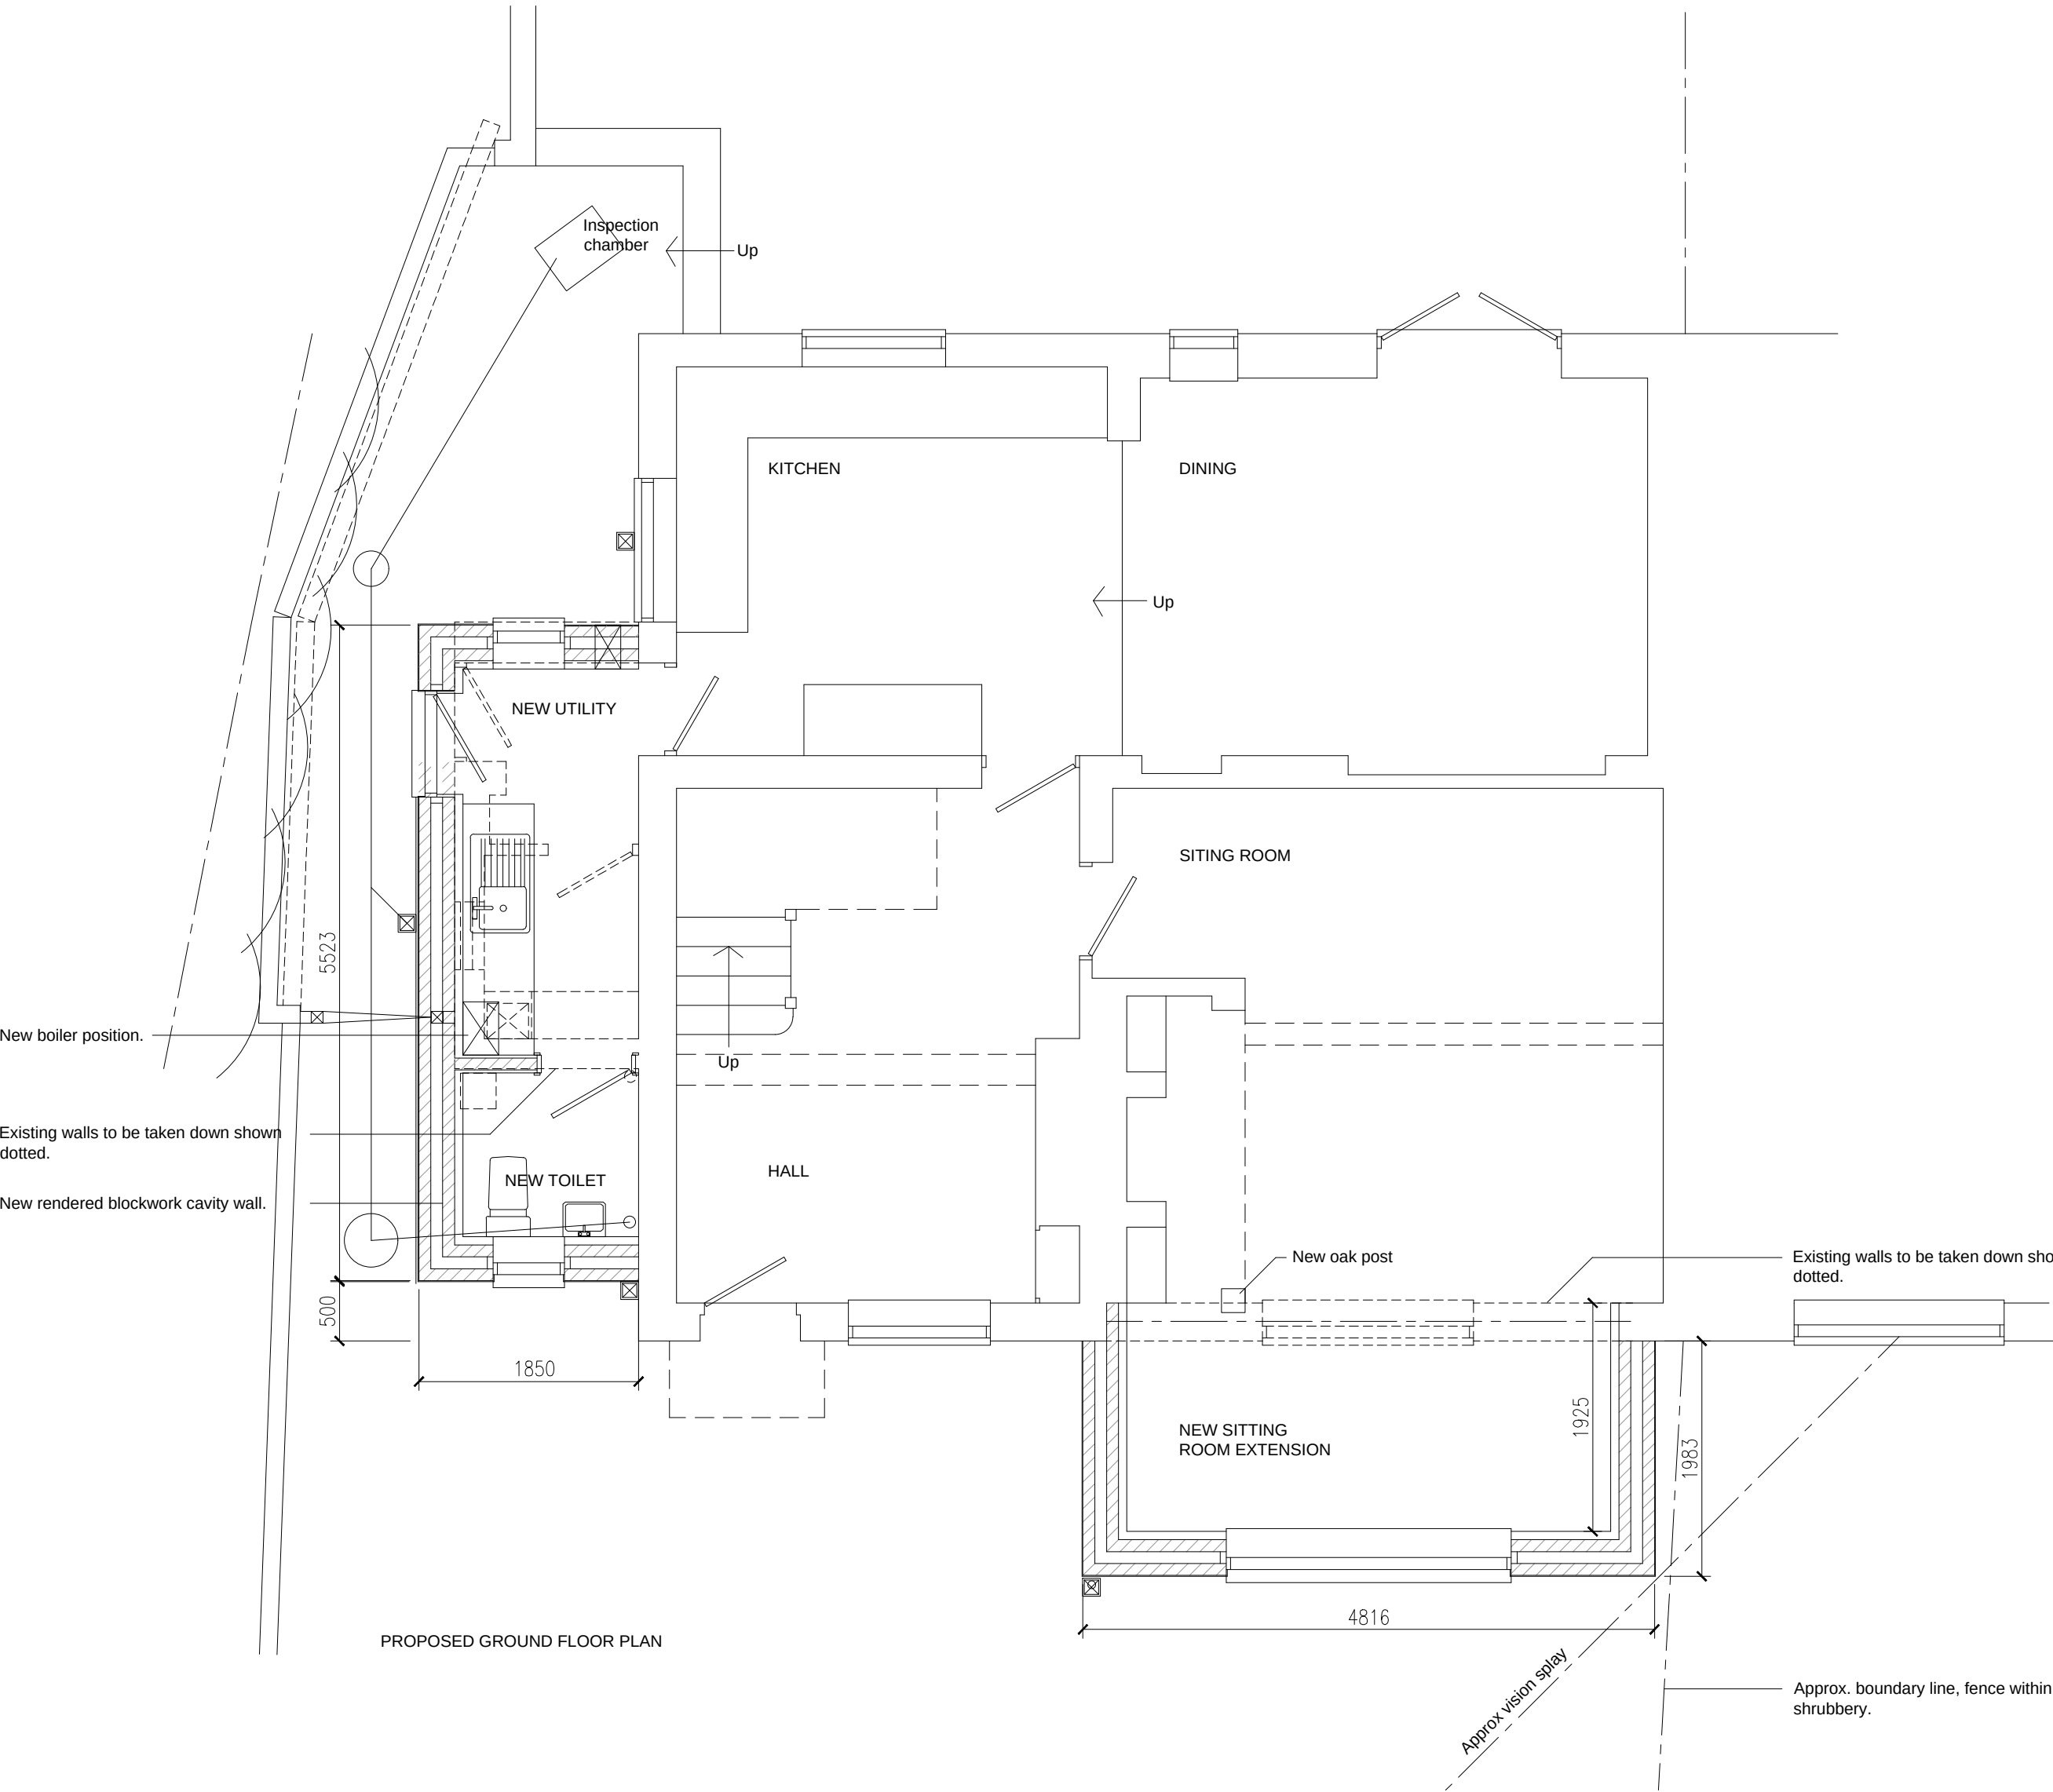


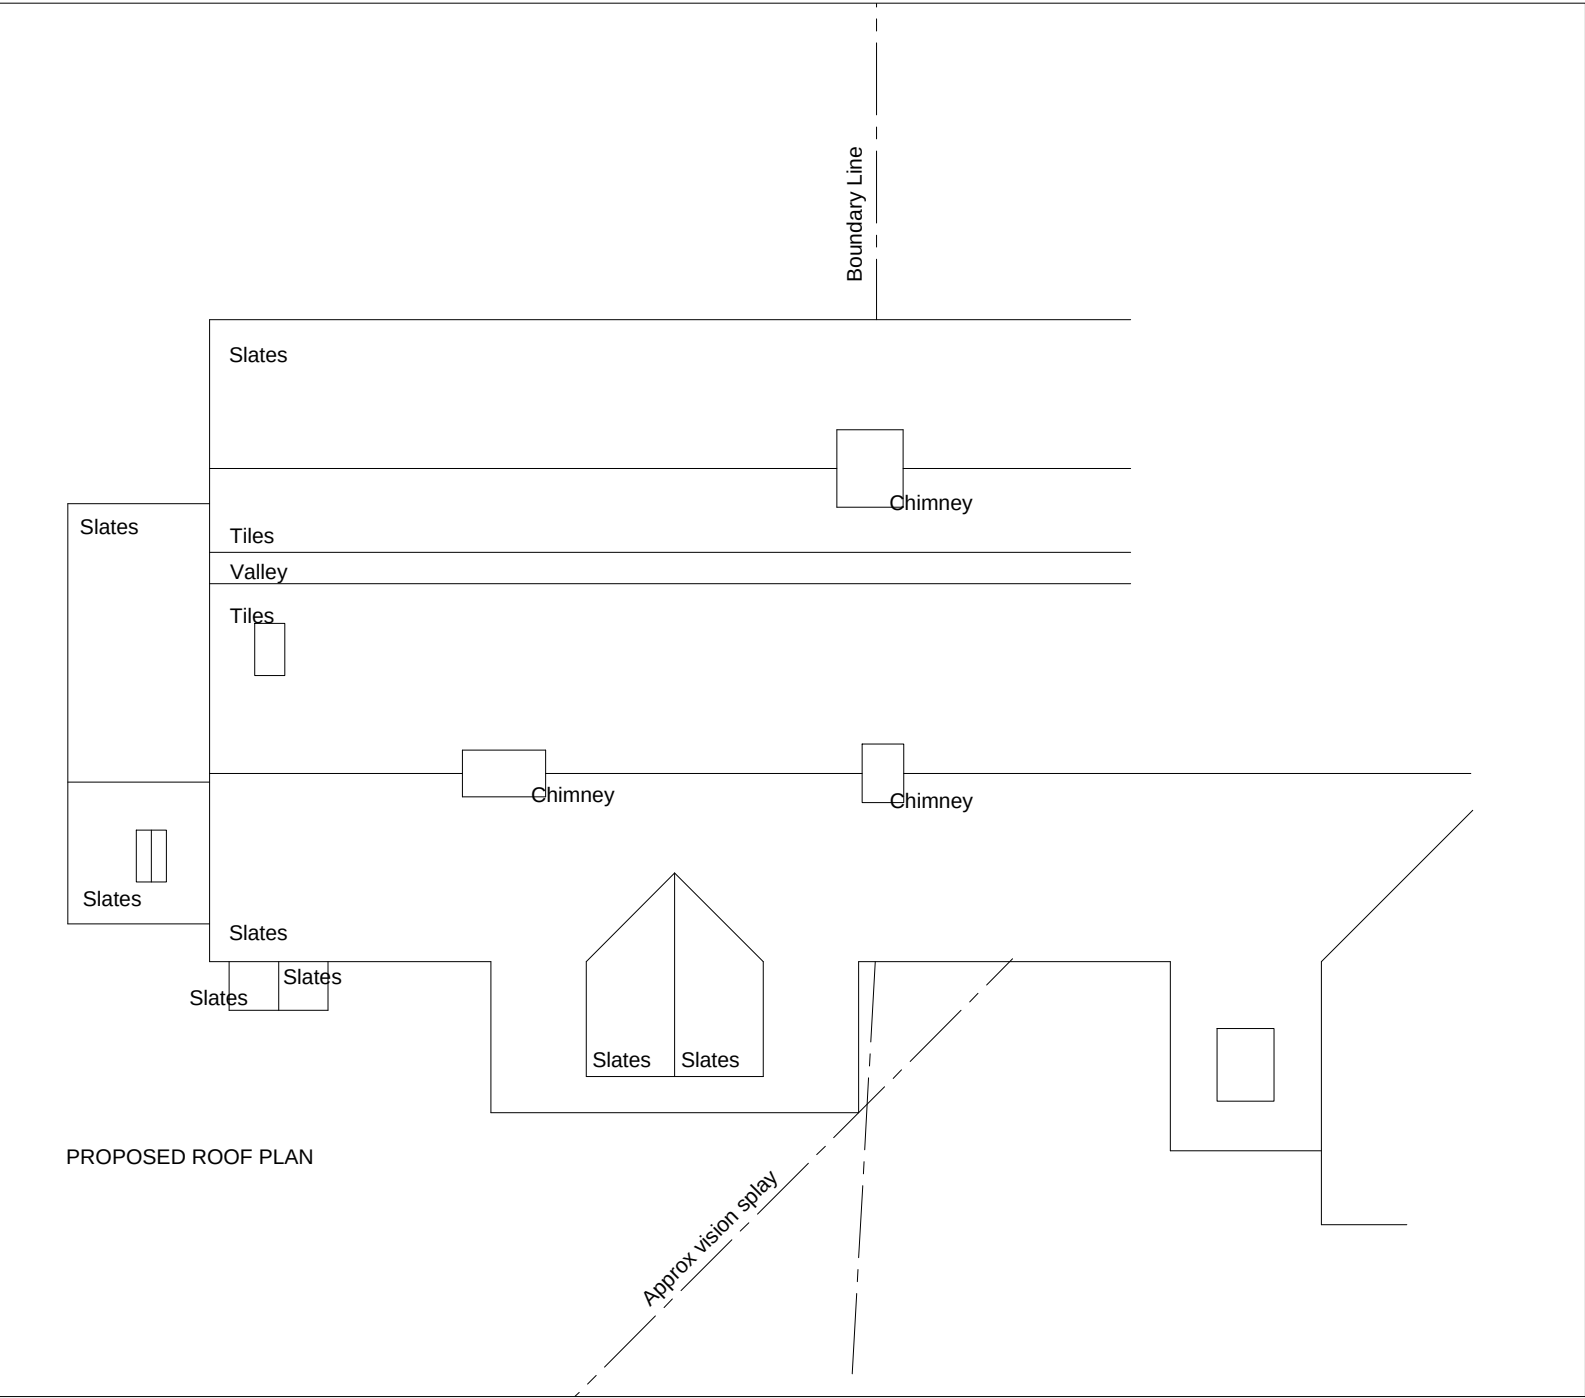


Existing shower and sanitaryware removed, shown dotted.

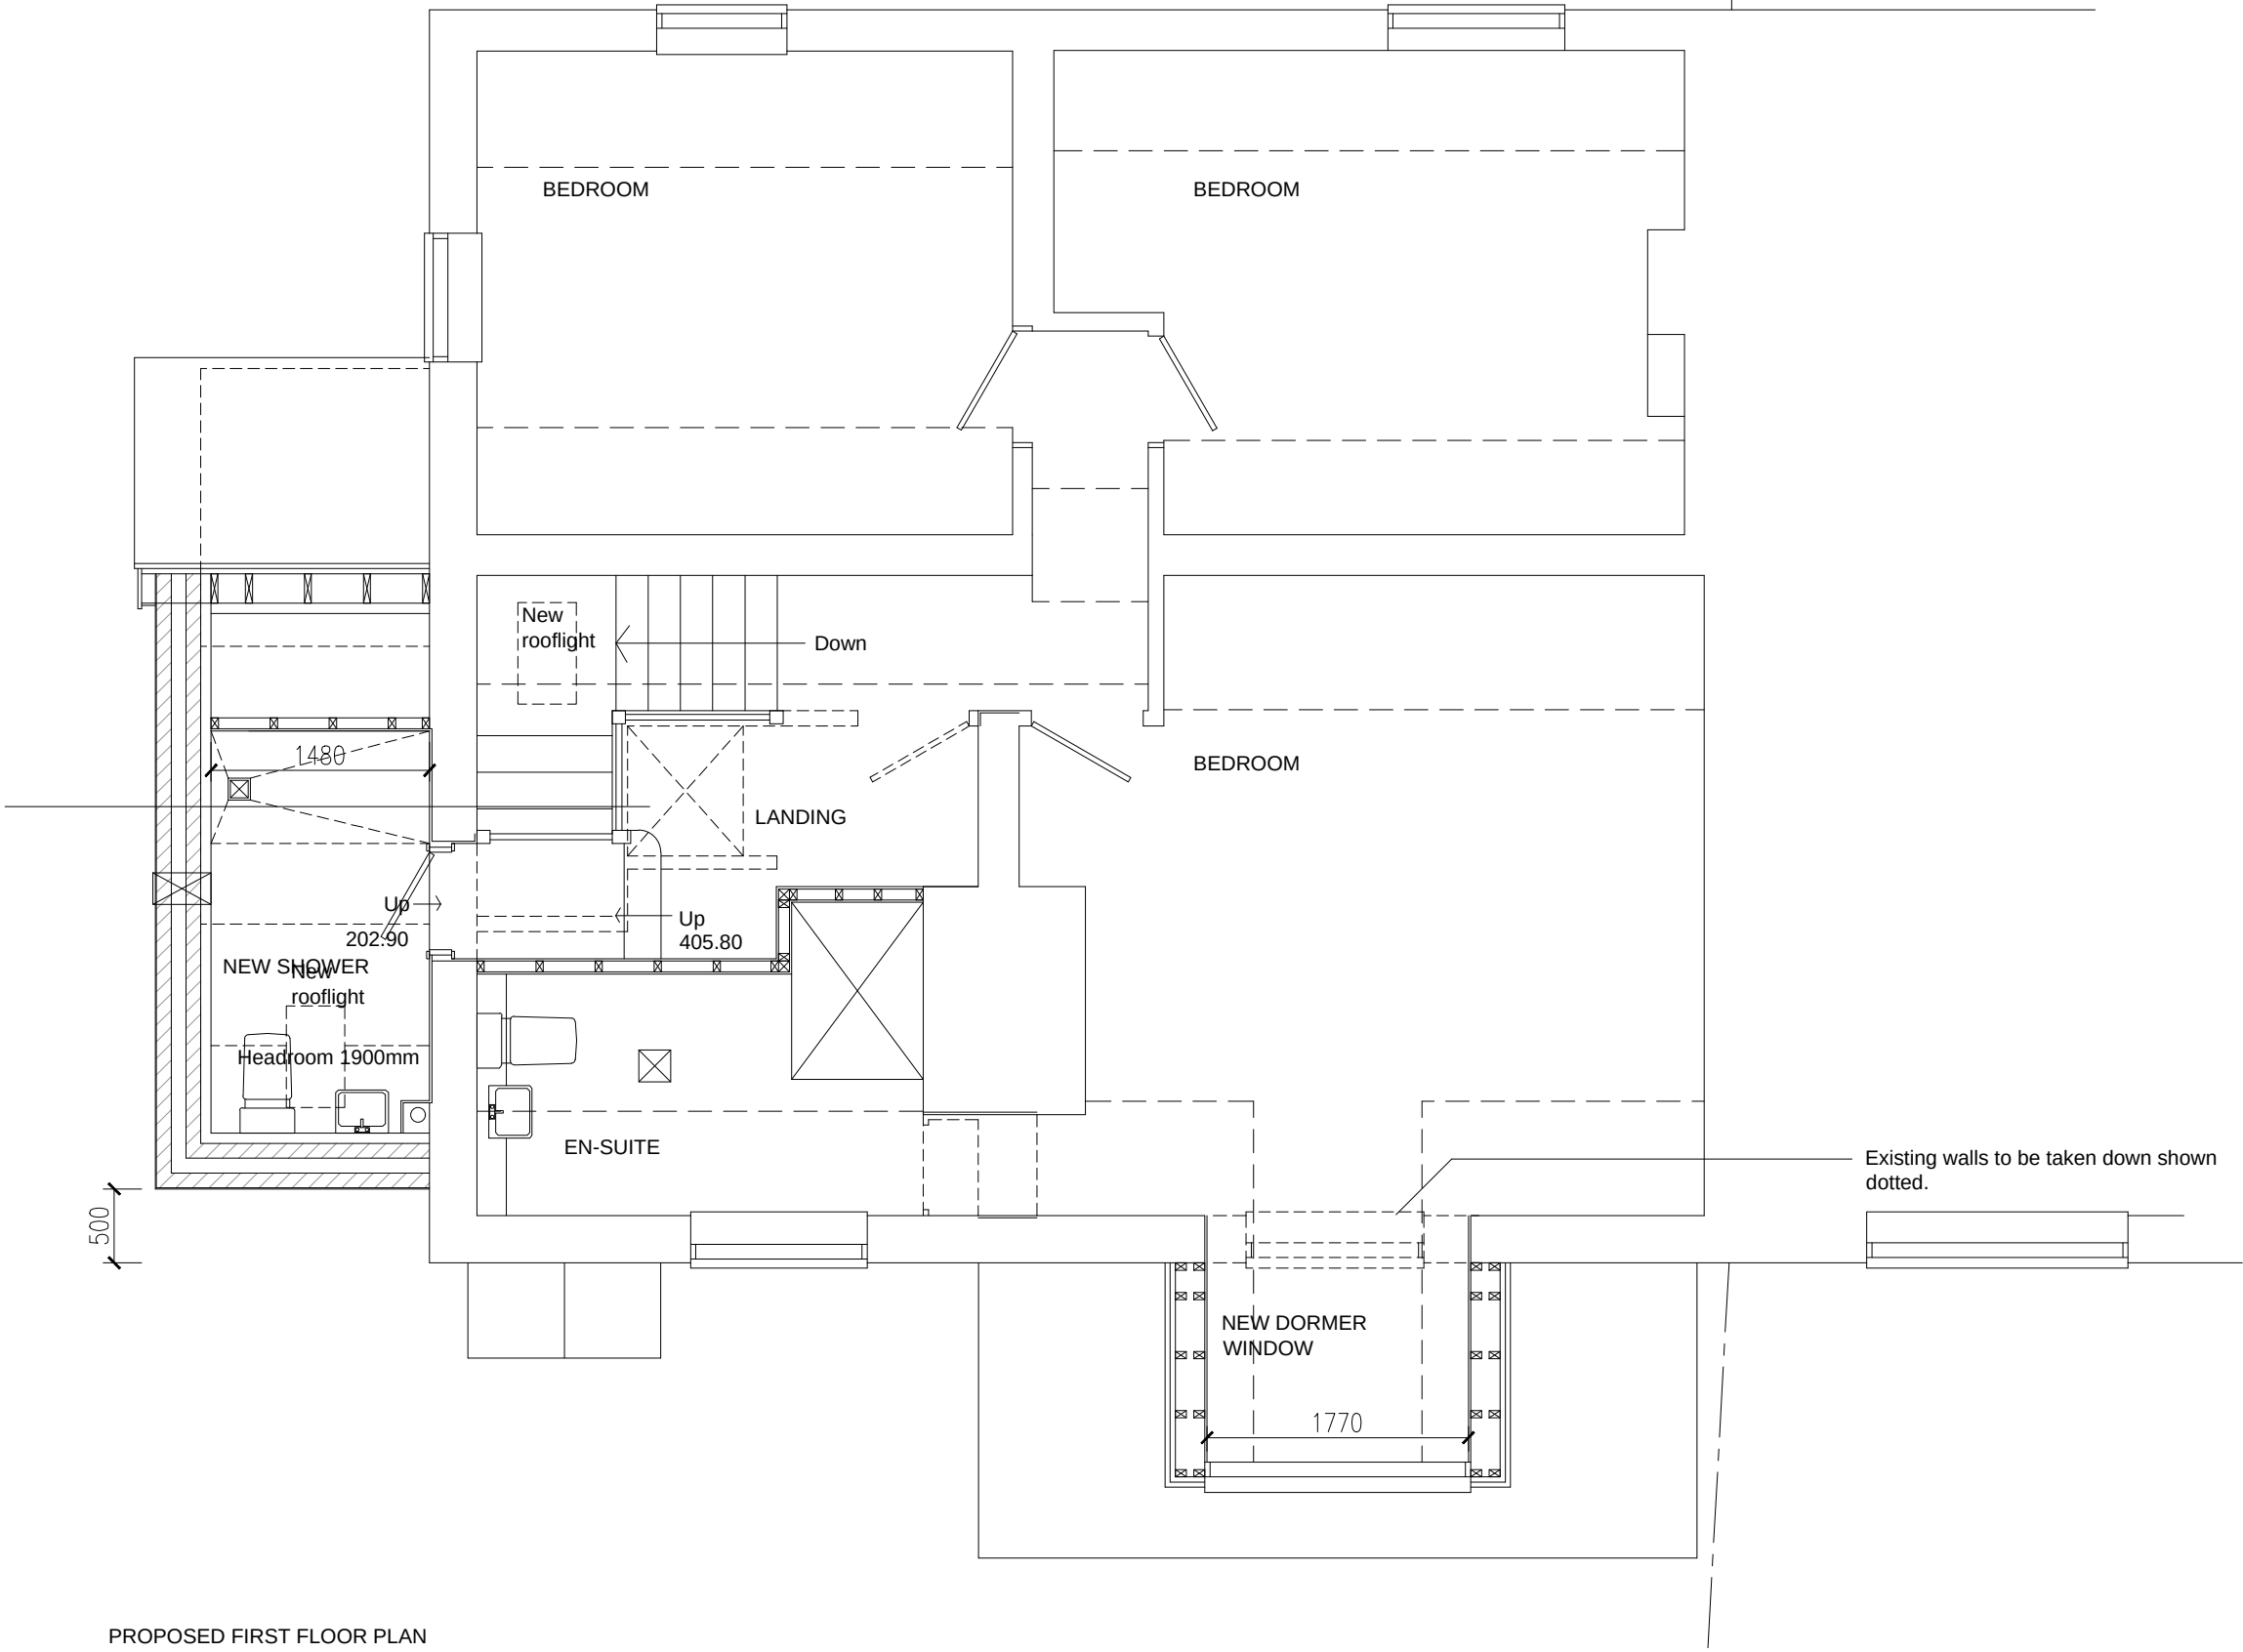

KEY:

NOTES:
All internal dimensions are approximate.

REVISIONS:
Revision A: Minor amendments to layout.

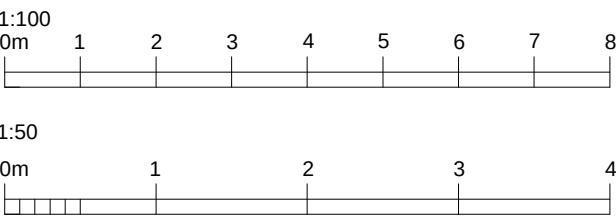

ALAN C RILEY ASSOCIATES
Alan C Riley BA (De Montfort) AADipI MCIAI RIBA
CHARTERED ARCHITECT
CHARTERED ARCHITECTURAL TECHNOLOGIST
E-mail: acra@btinternet.com Website: alancrileyassociates.com
0 2 4 7 6 3 7 2 8 8 2

PROJECT: PROPOSED EXTENSIONS and ALTERATIONS
41 LINDRIDGE LANE
DESFORD
LE9 9GN

DRAWING TITLE: WORKING DRAWING
PROPOSED PLANS

REF: 25001

SCALES: 1:50 @ A1

DWG No: 002A