


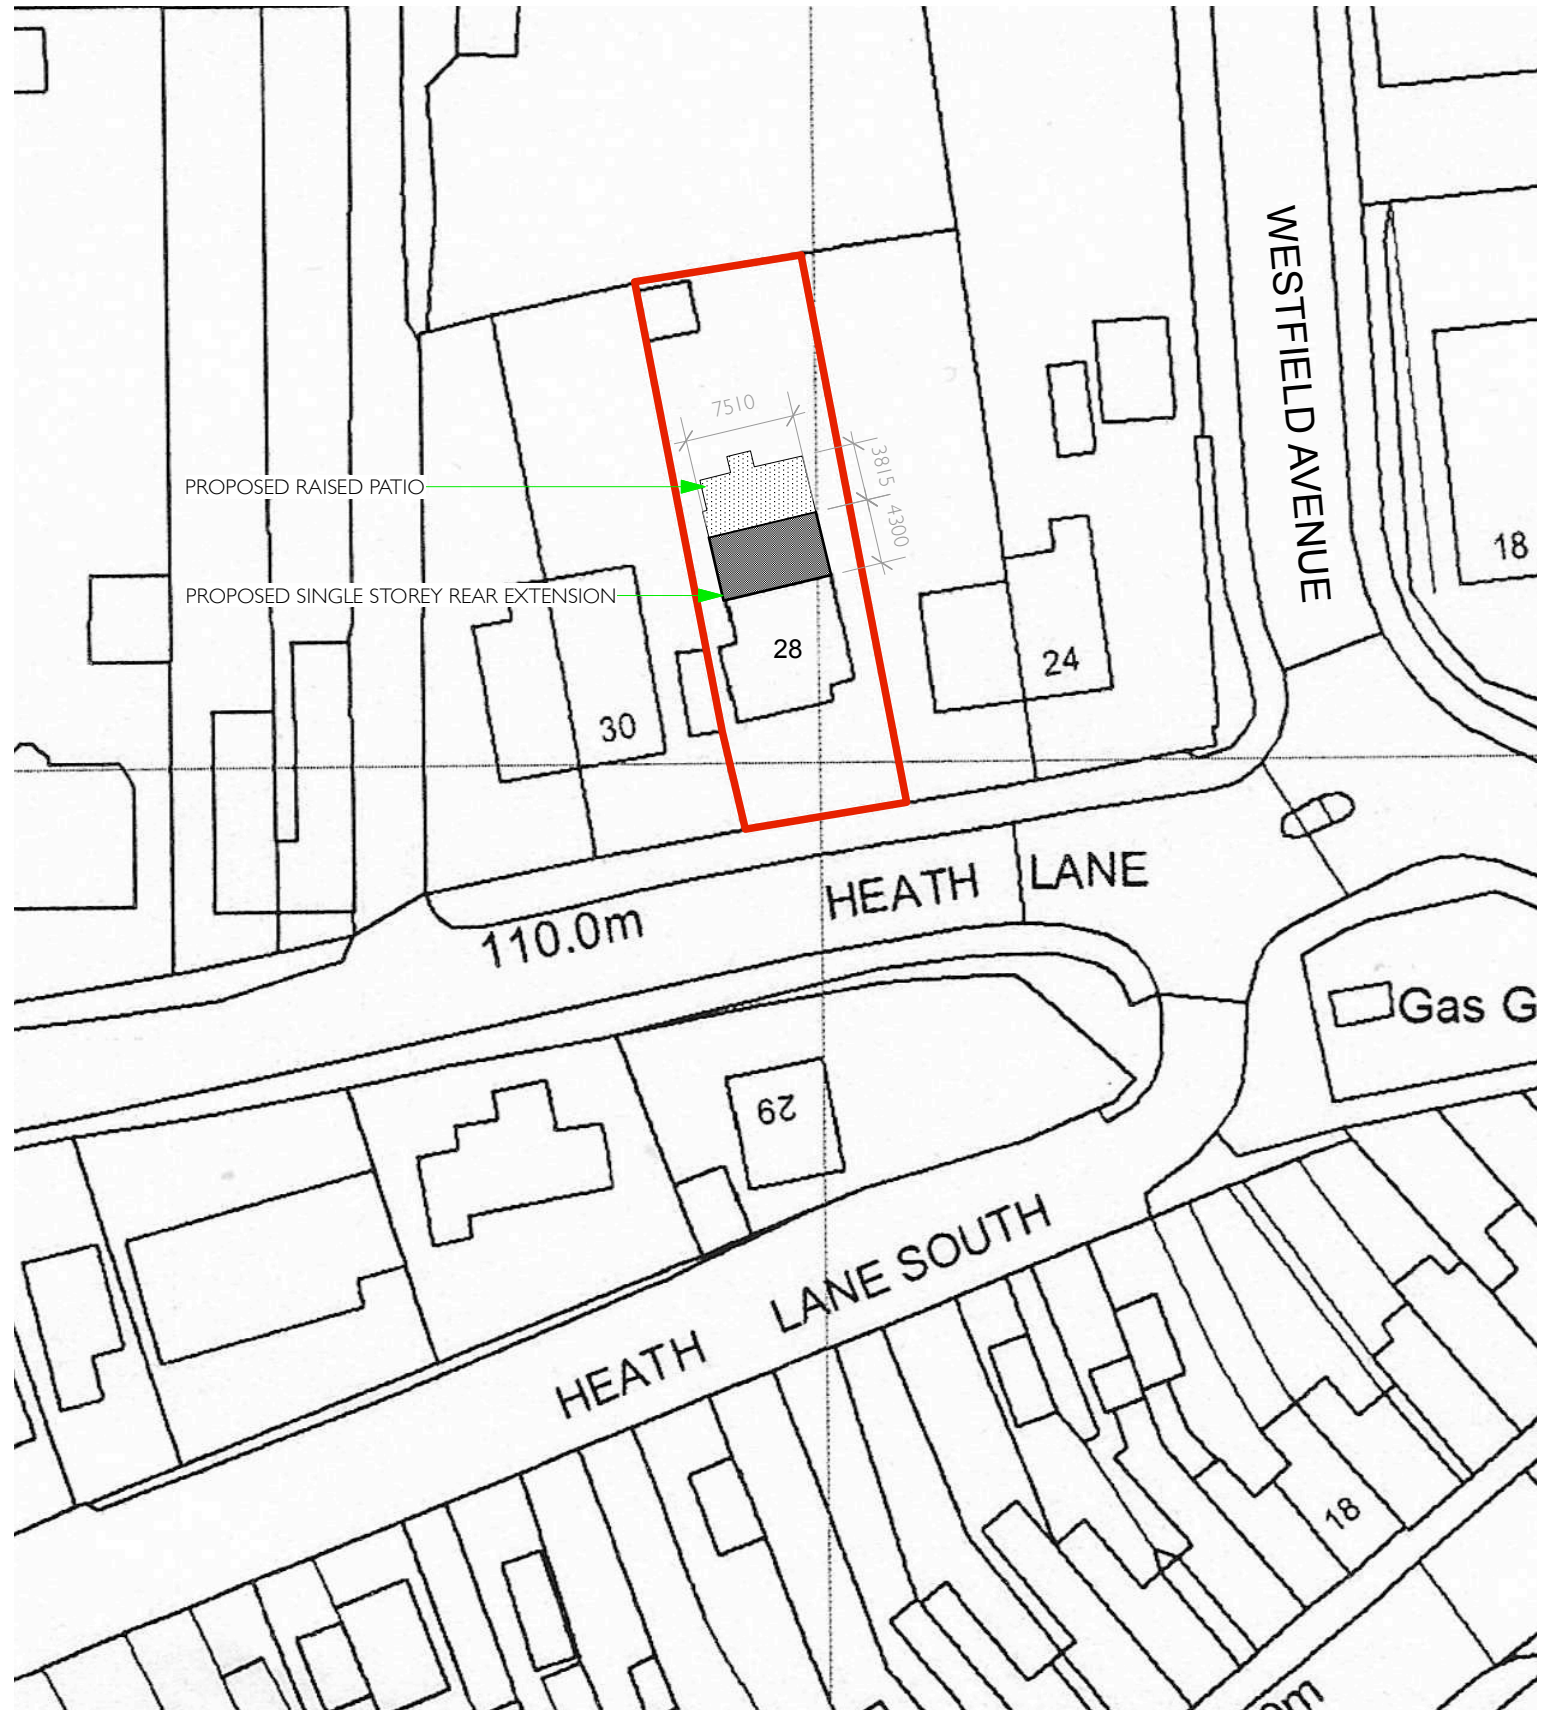

DRAWING TITLE	BLOCK PLAN			PETER THOMPSON ARCHITECTURAL SERVICES T 01455 284921 E MAIL@PETERTHOMPSONADT.CO.UK W PETERTHOMPSONADT.CO.UK A PROVIDENCE HOUSE 49 LEICESTER RD BROUGHTON ASTLEY LEICESTERSHIRE LE9 6QE				
PROJECT TITLE	PROPOSED SINGLE STOREY REAR EXTENSION & RAISED PATIO 28 HEATH LANE, EARL SHILTON, LEICS. LE9 7PB							
SCALE	1:500 @ A4	DATE	07.04.2025					