
Faraday Housem Faraday Road, Hinckley

Site Location Plan

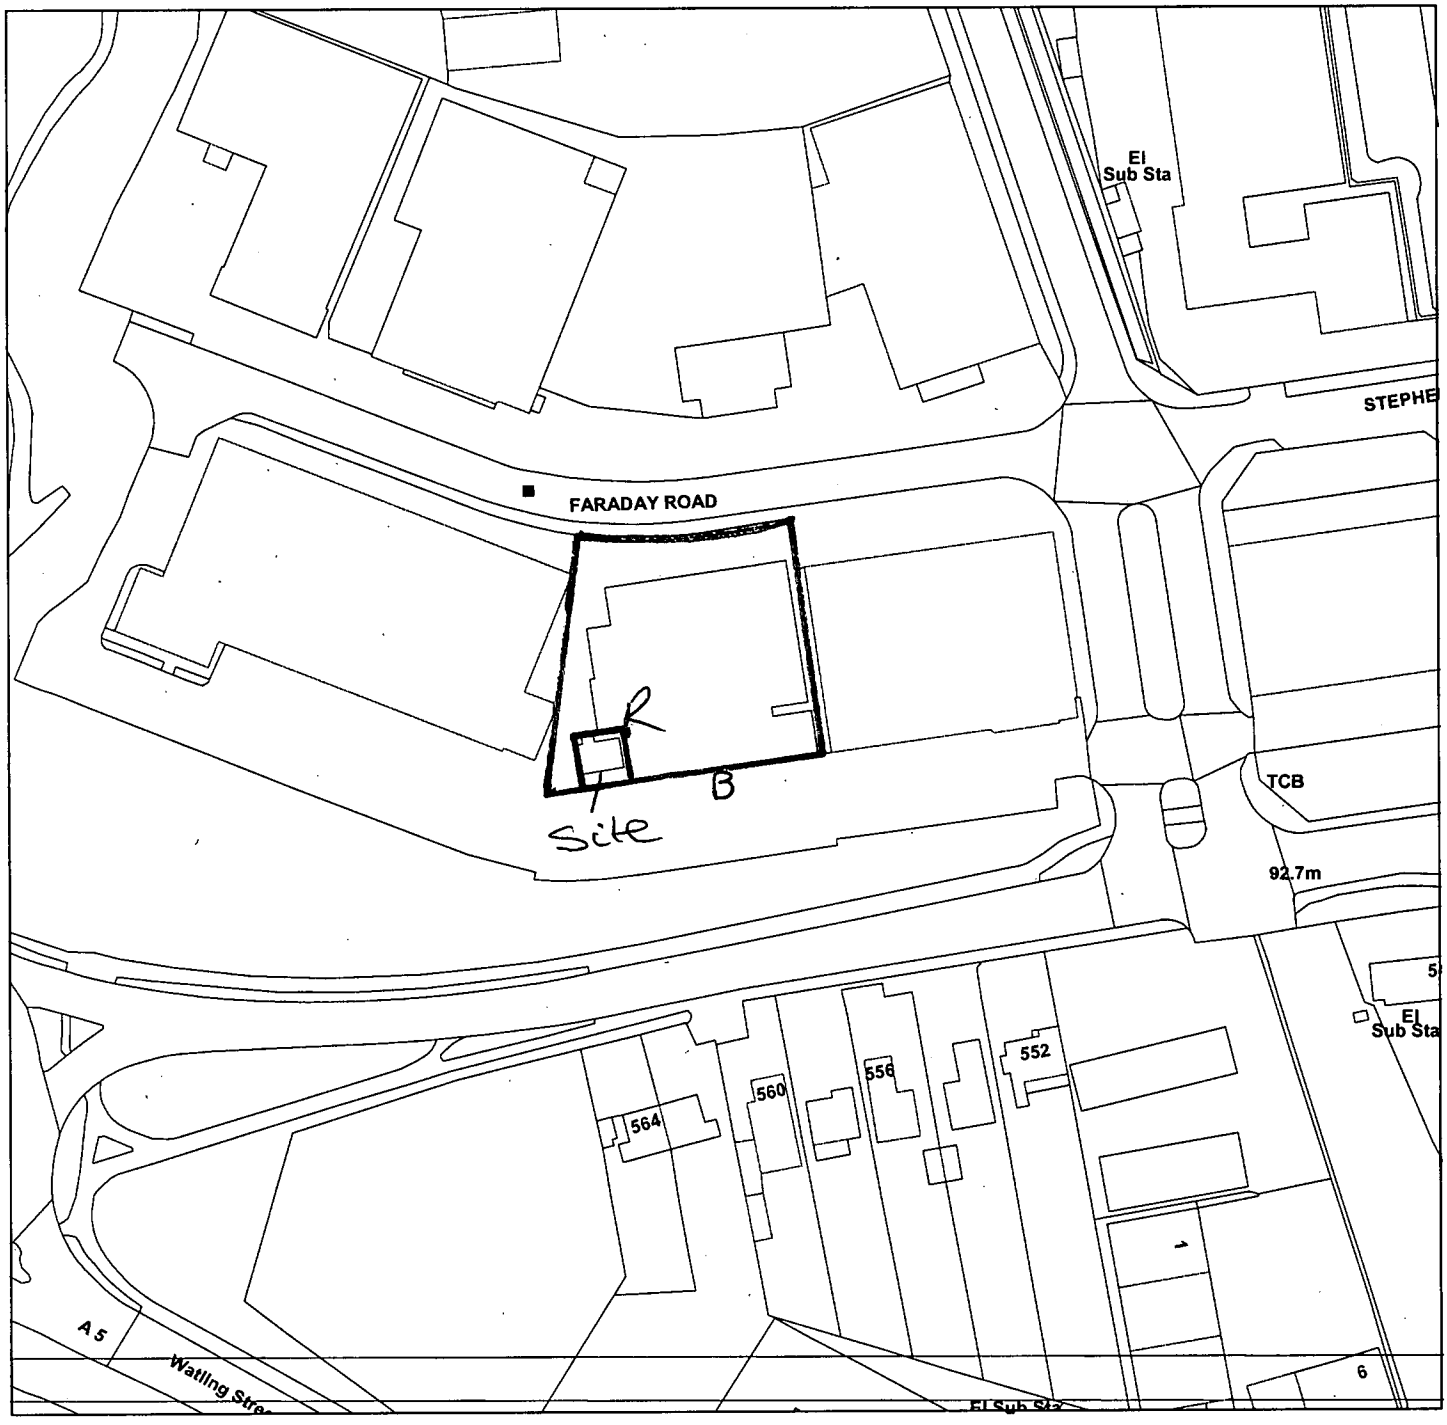

Scale : 1:1250

Reproduced from the Ordnance Survey map with the permission of the Controller of Her Majesty's Stationery Office © Crown Copyright 2000.

Unauthorised reproduction infringes Crown Copyright and may lead to prosecution or civil proceedings.

Organisation	HBBC
Department	Land & Property Data
Comments	Do Not Copy
Date	29 July 2008
SLA Number	100018489

*Produced using ESRI (UK)'s MapExplorer 2.0 - **http://www.esriuk.com***