
08/00702/FUL

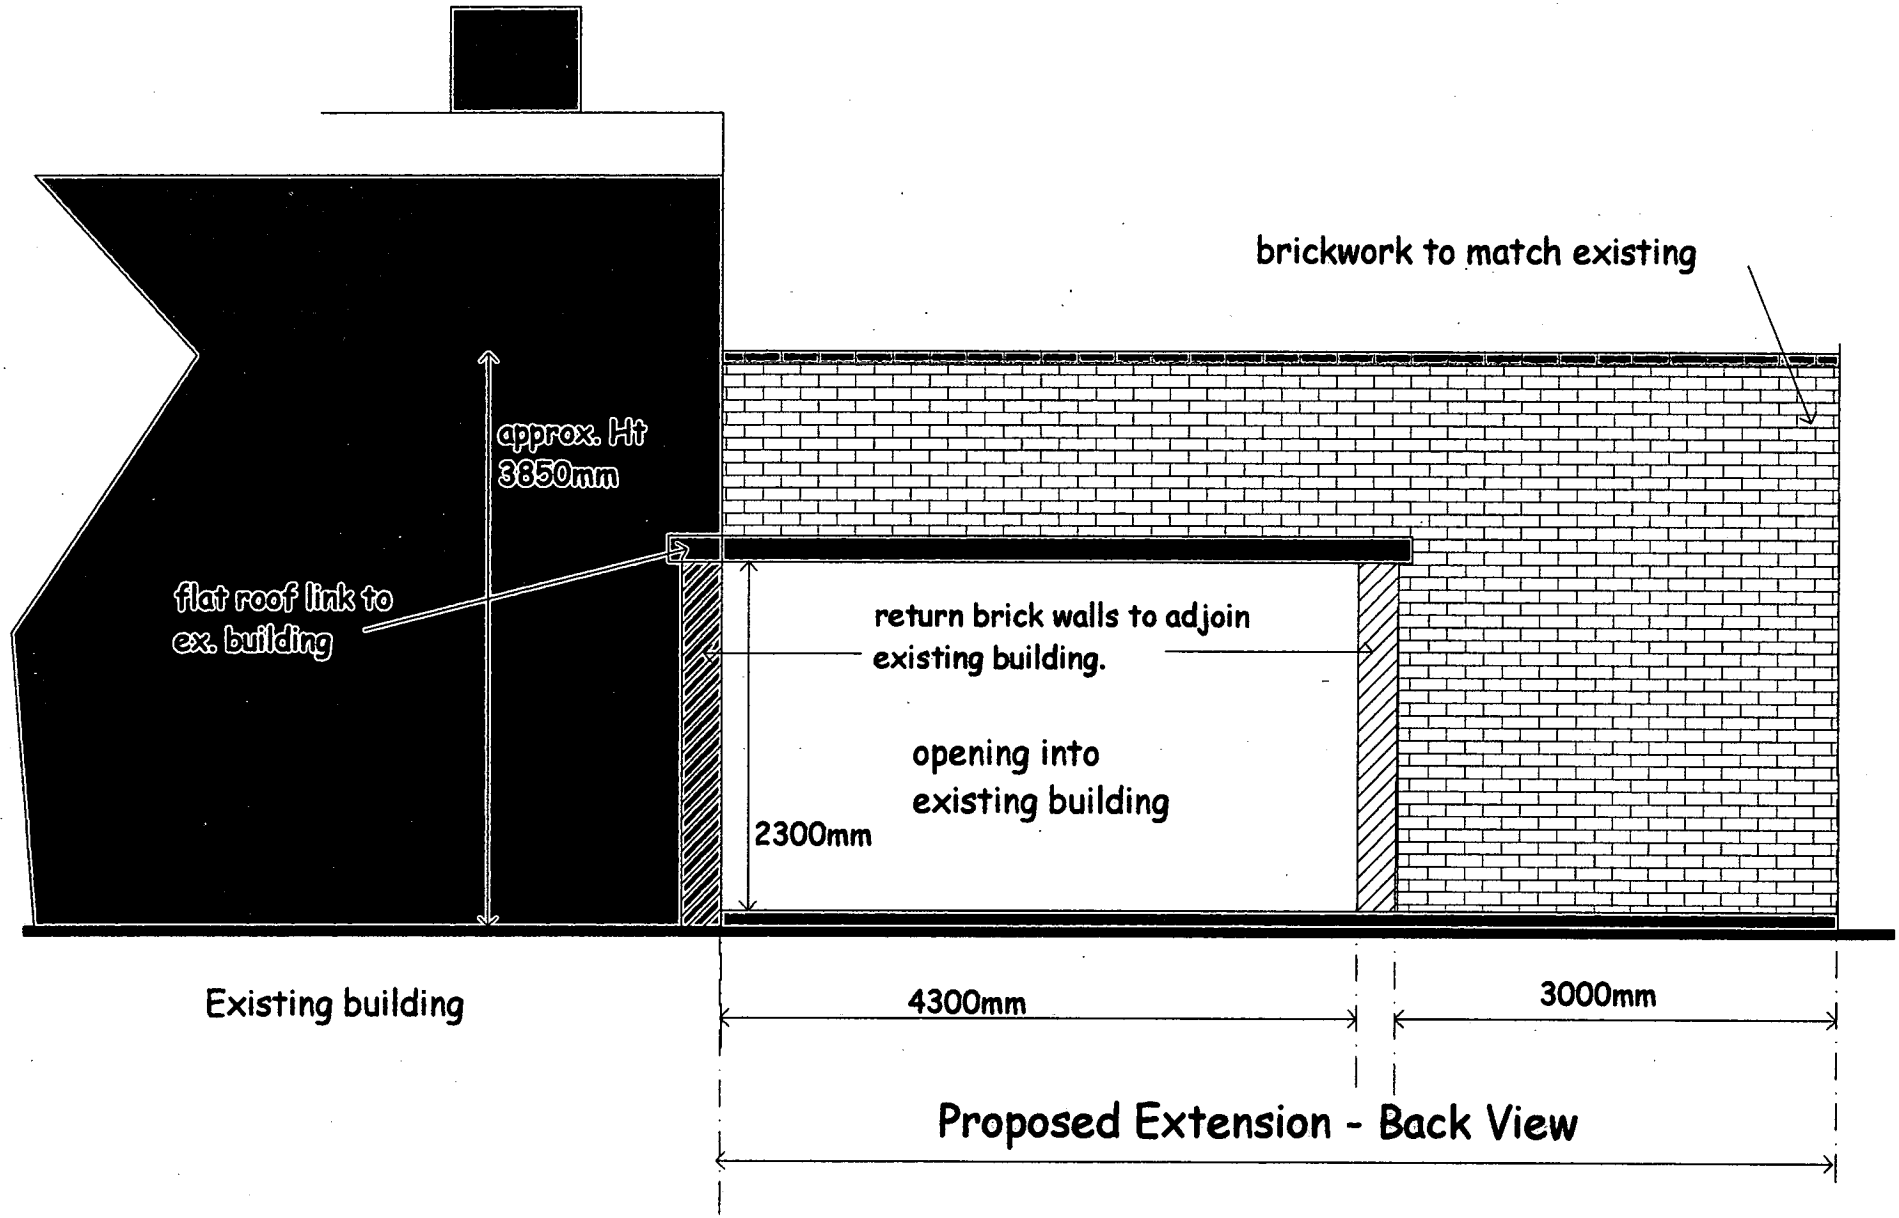

FARADAY HOUSE - HINCKLEY

Scale 1 :50