
REF: PP-00424560

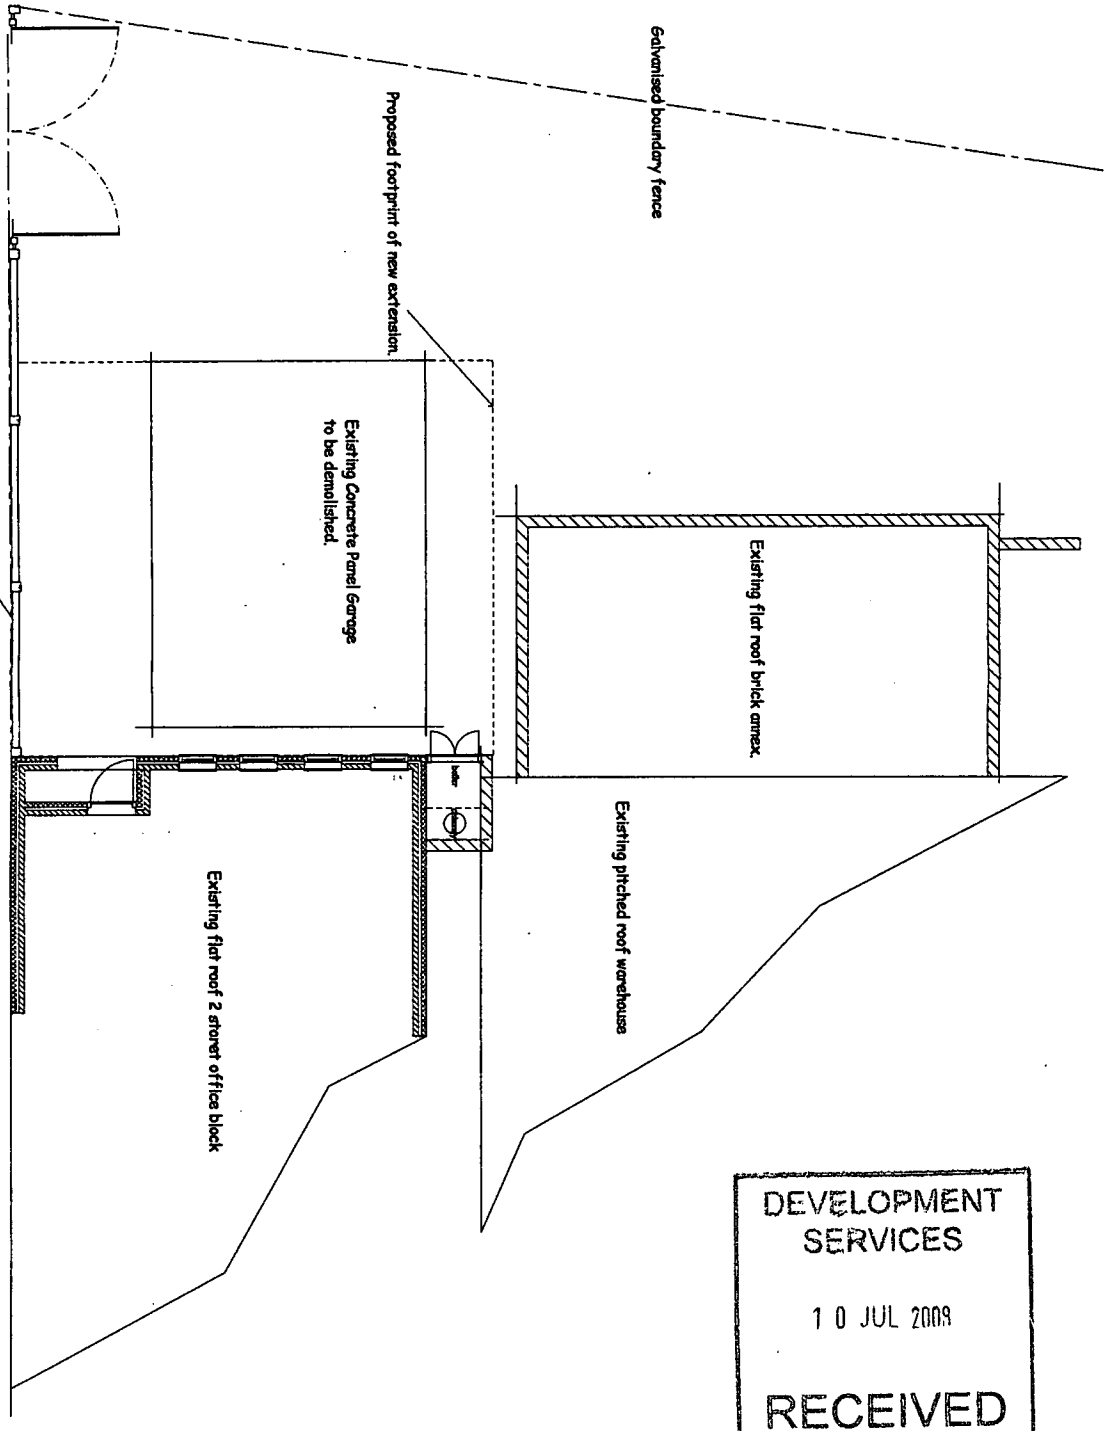

DEVELOPMENT SERVICES

10 JUL 2009

RECEIVED

Client: Stuart Plumbing & Heating Supplies

Title: Side Main Entrance extension at Faraday House, Faraday Rd, Hinckley. Existing Plans

Scale: 1:100 Date: April 08 Page 1

Calvitch Design & Build Ltd
tel 024 76 739 739