REF: PP-00424560

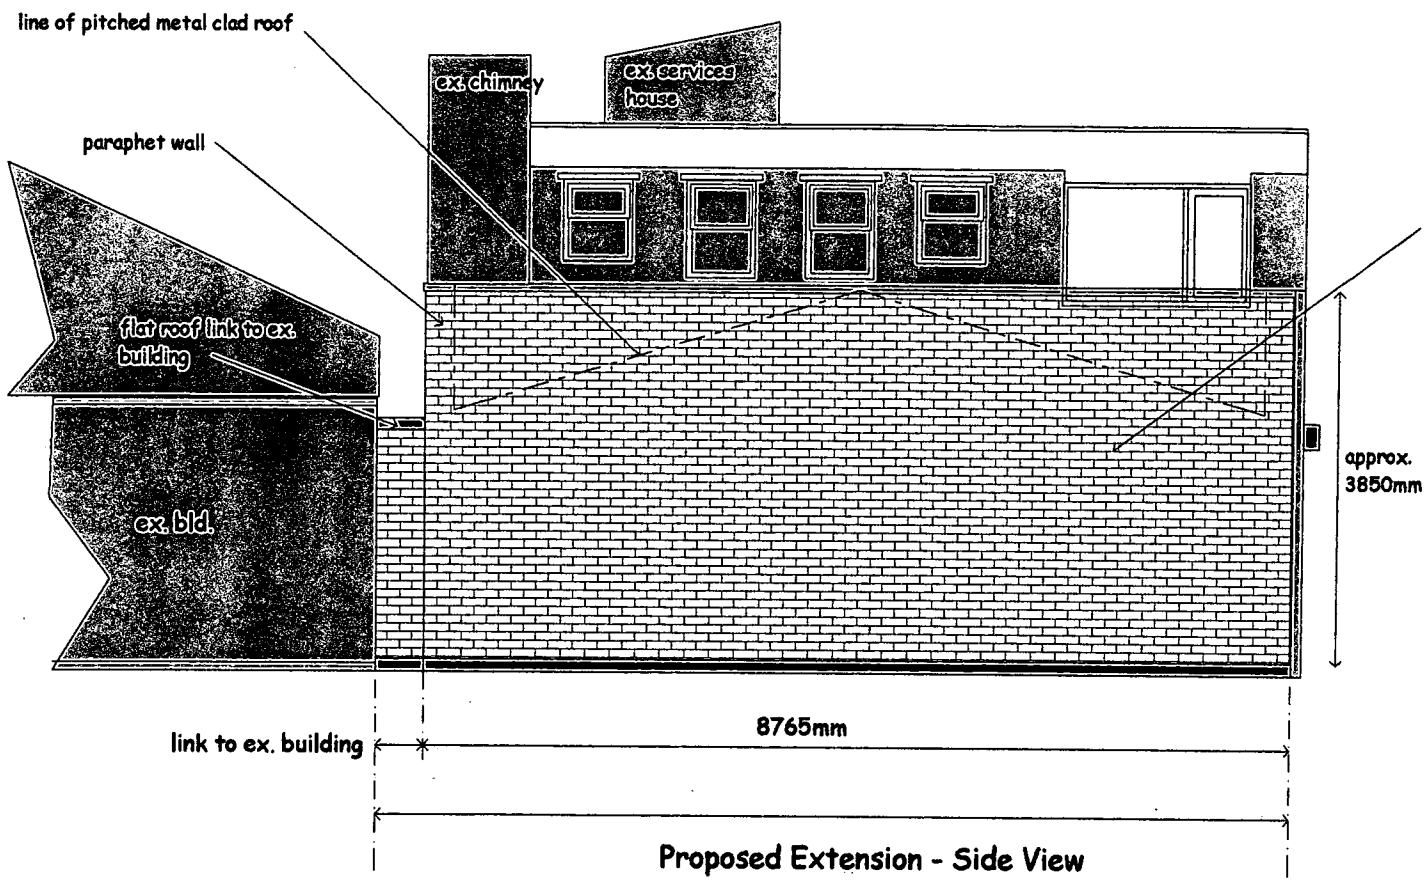

Proposed Extension - Side View

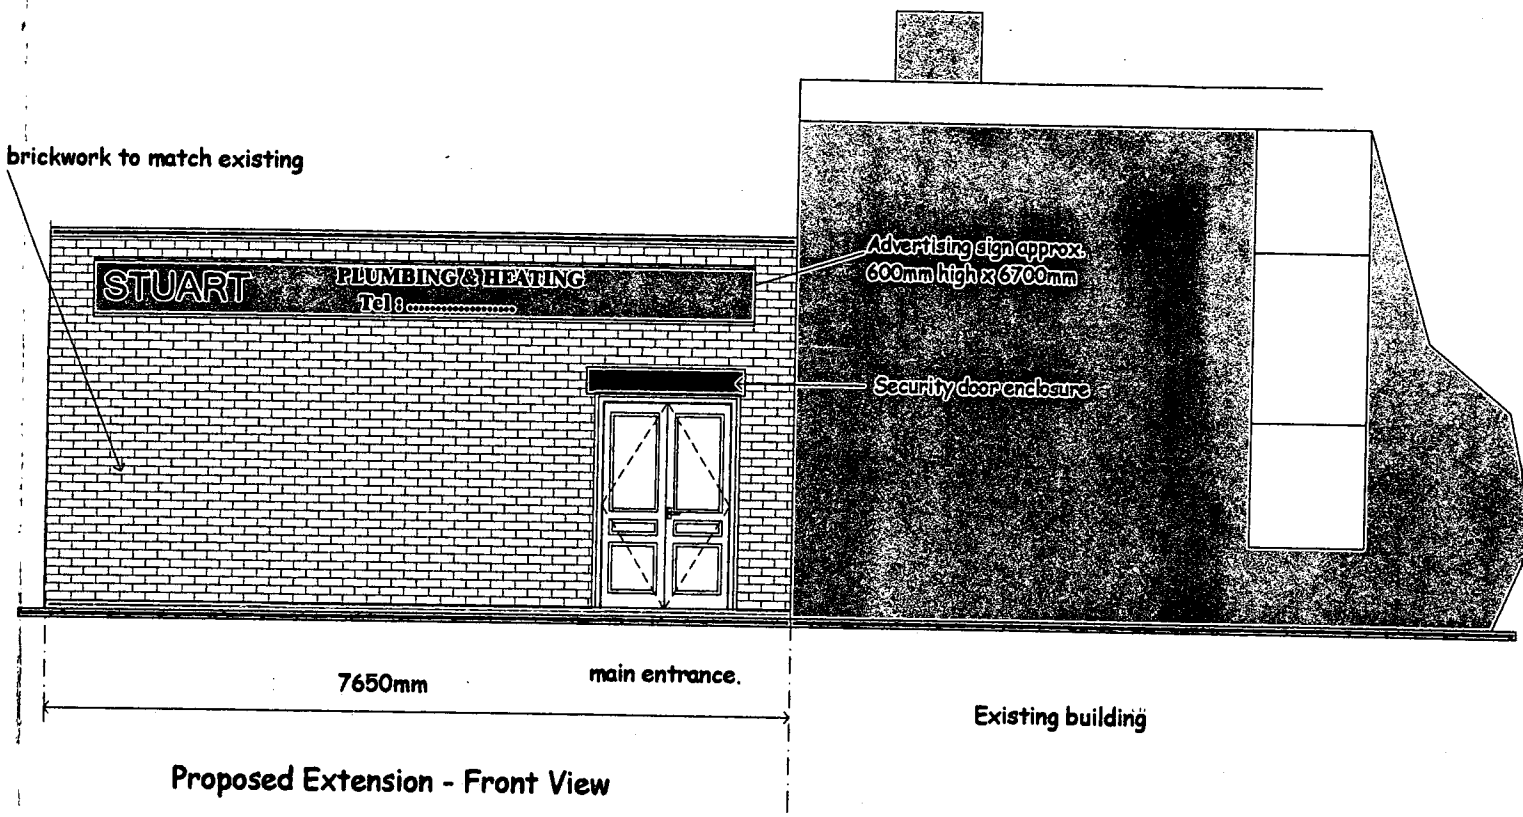

Proposed Extension - Front View

DEVELOPMENT SERVICES
10 JUL 2008
RECEIVED

Client	Stuart Plumbing & Heating
Title	Side Main Entrance extension at Faraday House, Faraday Rd, Hinckley. PROPOSED ELEVATIONS
Scale	1:75
Date	April 08
	Page 3

Calvitch Design & Build Ltd
tel 024 76 739 739