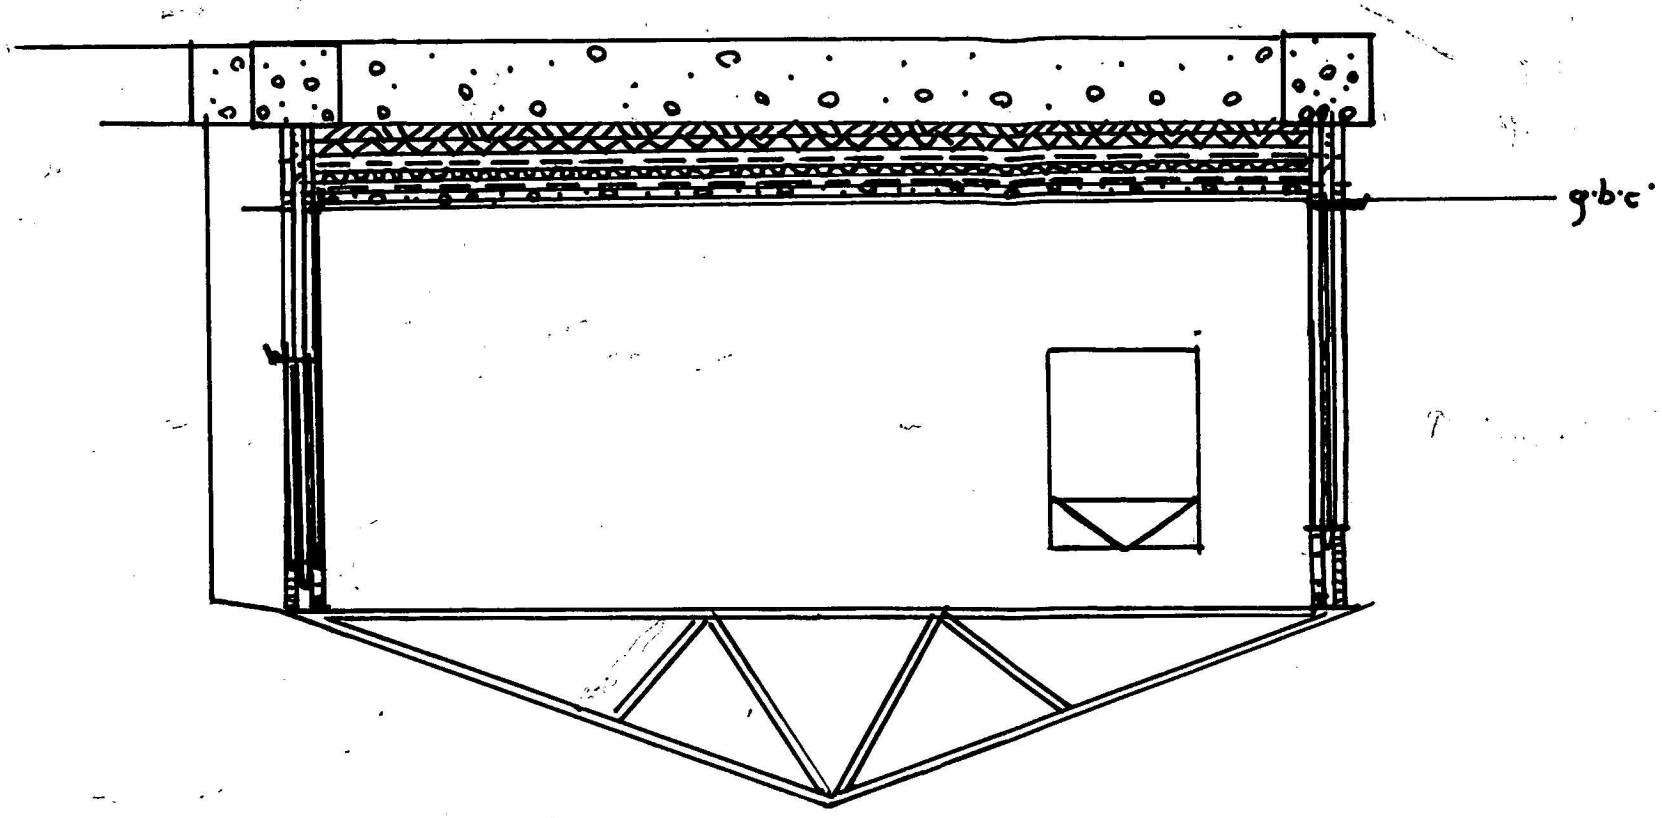

Sect AA

Client	Mr Jackson
Address	4, County Rd
	Emsworth
	Section AA
Scale	1:20

RECEIVED
13 JUL 2008
SERVICES
DEVELOPMENT