
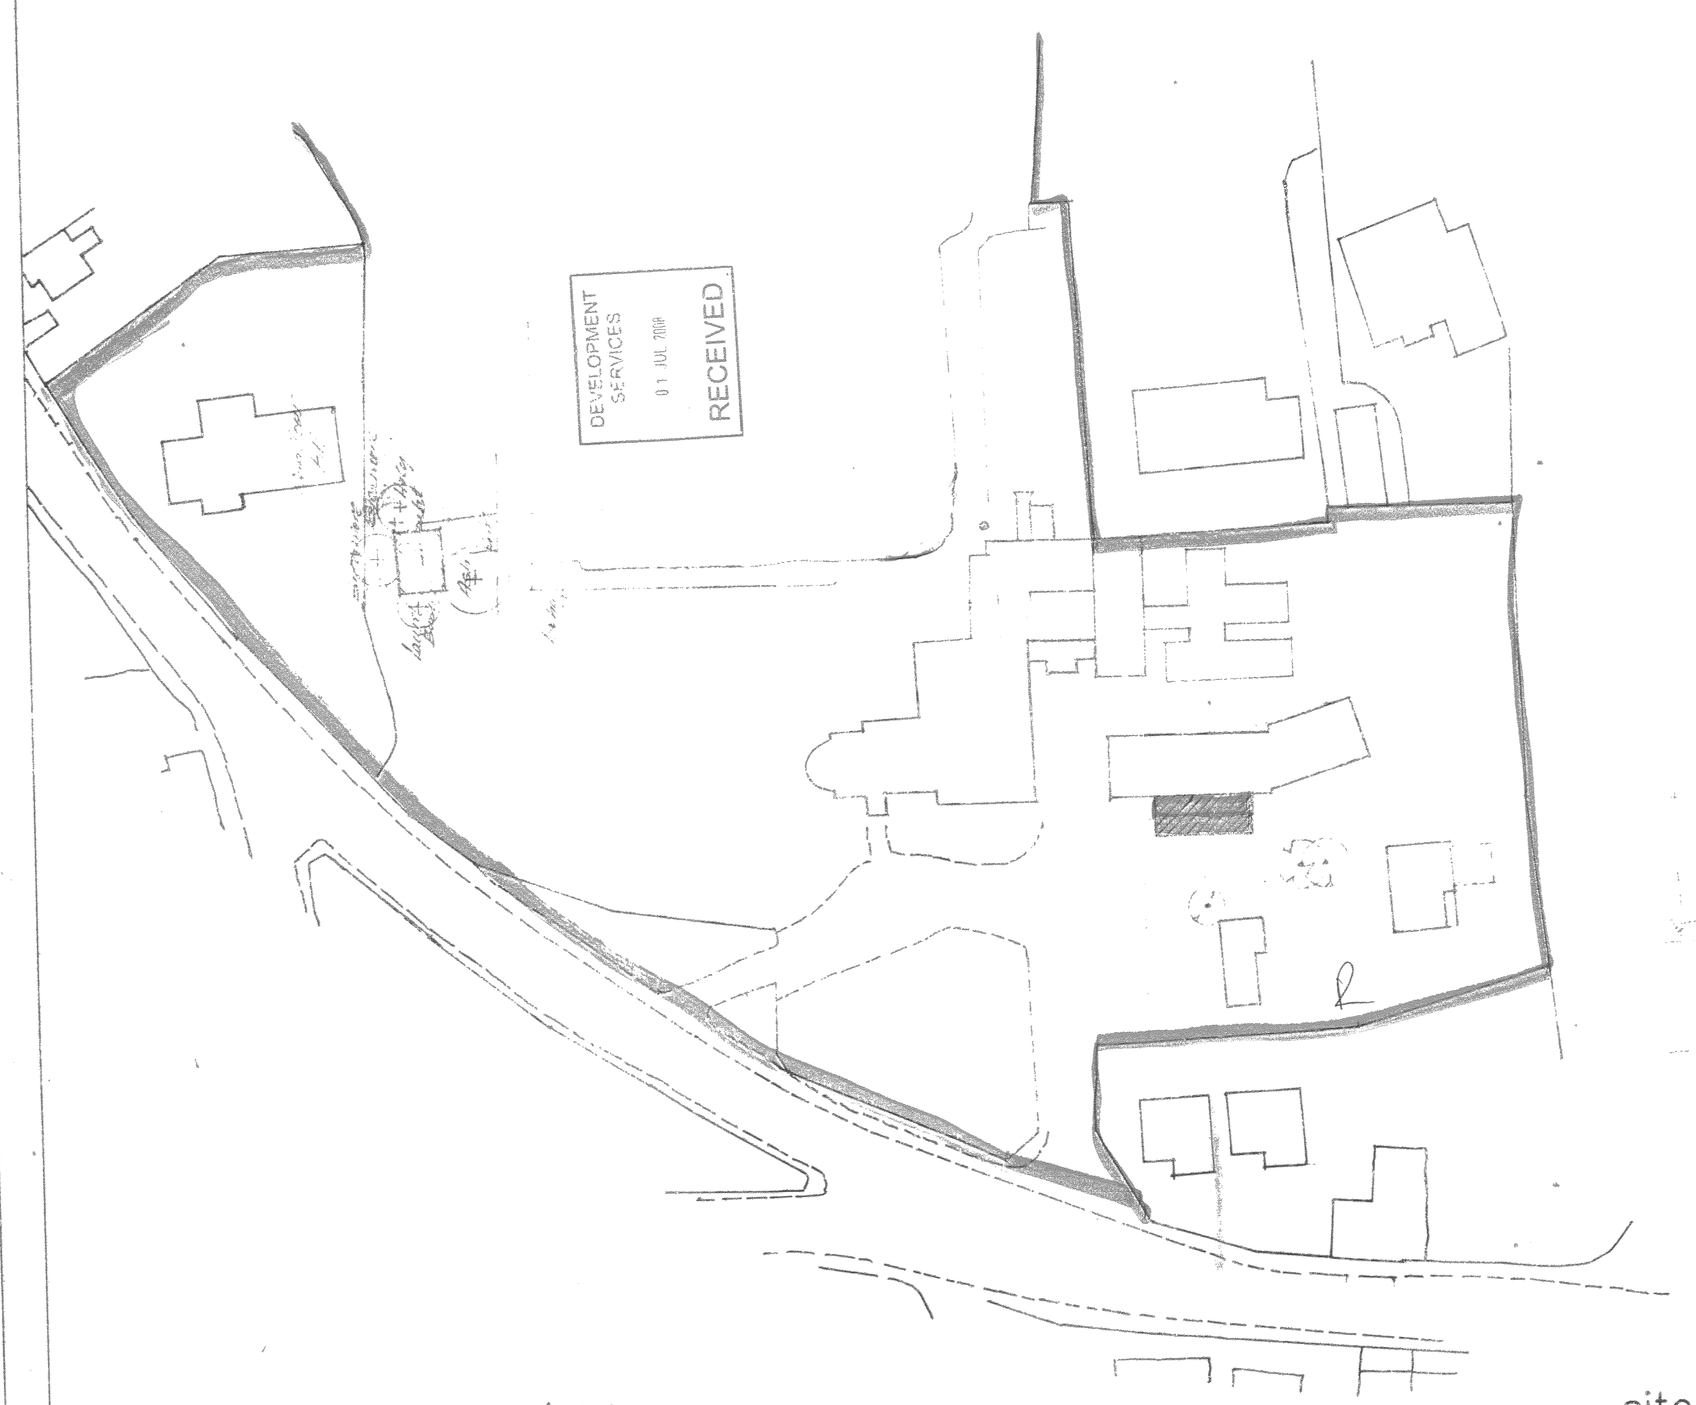


block plan 1/500

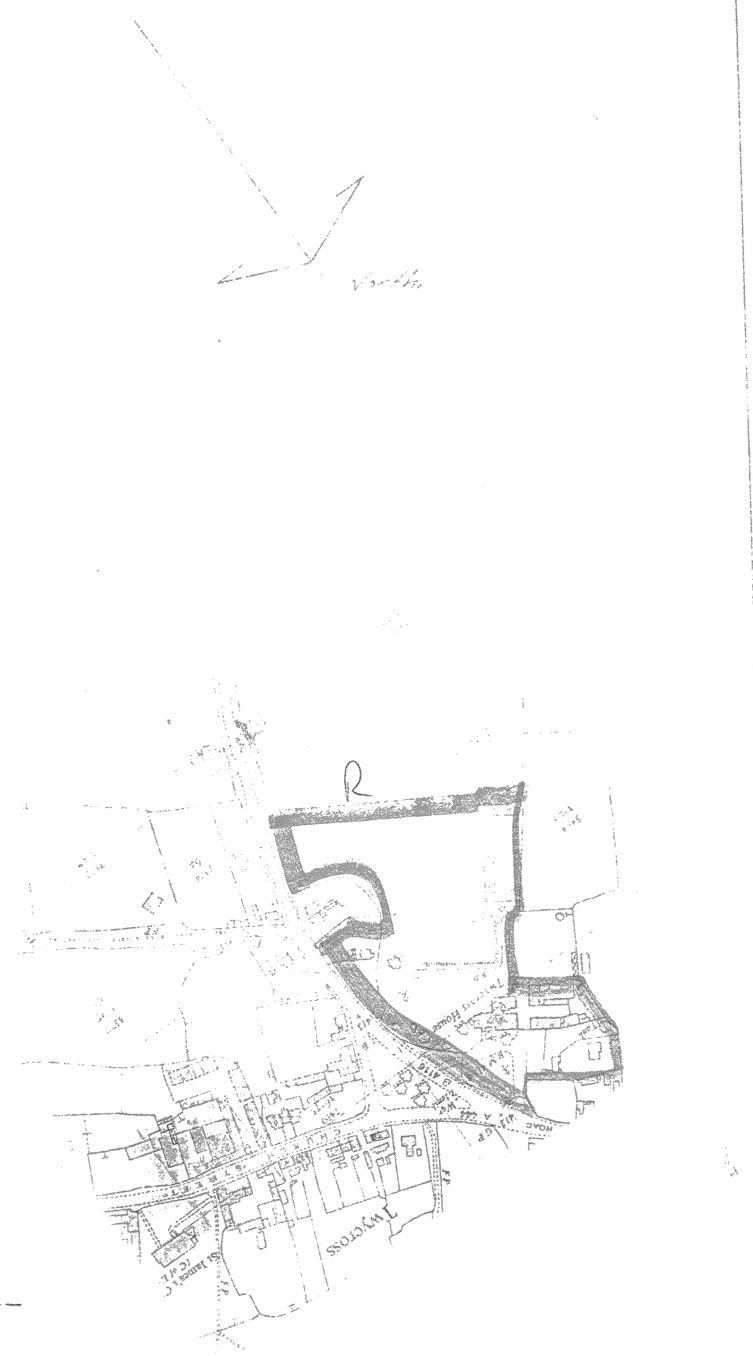

site plan 1/2500

EXTENSIONS TO TWYCROSS HOUSE SCHOOL, FOR
MR & MRS ASSINDER.

SCALE:

DRW. No. 3/2/2006 A.

DATE: FEB. 2006

C.A.UNDERWOOD. A.R.I.B.A.
CHARTERED ARCHITECT.
THE BARN, CHURCH LANE,
RAVENSTONE, COALVILLE, LE672AE.
Phone: 01530 834420
Fax: 01530 834420