

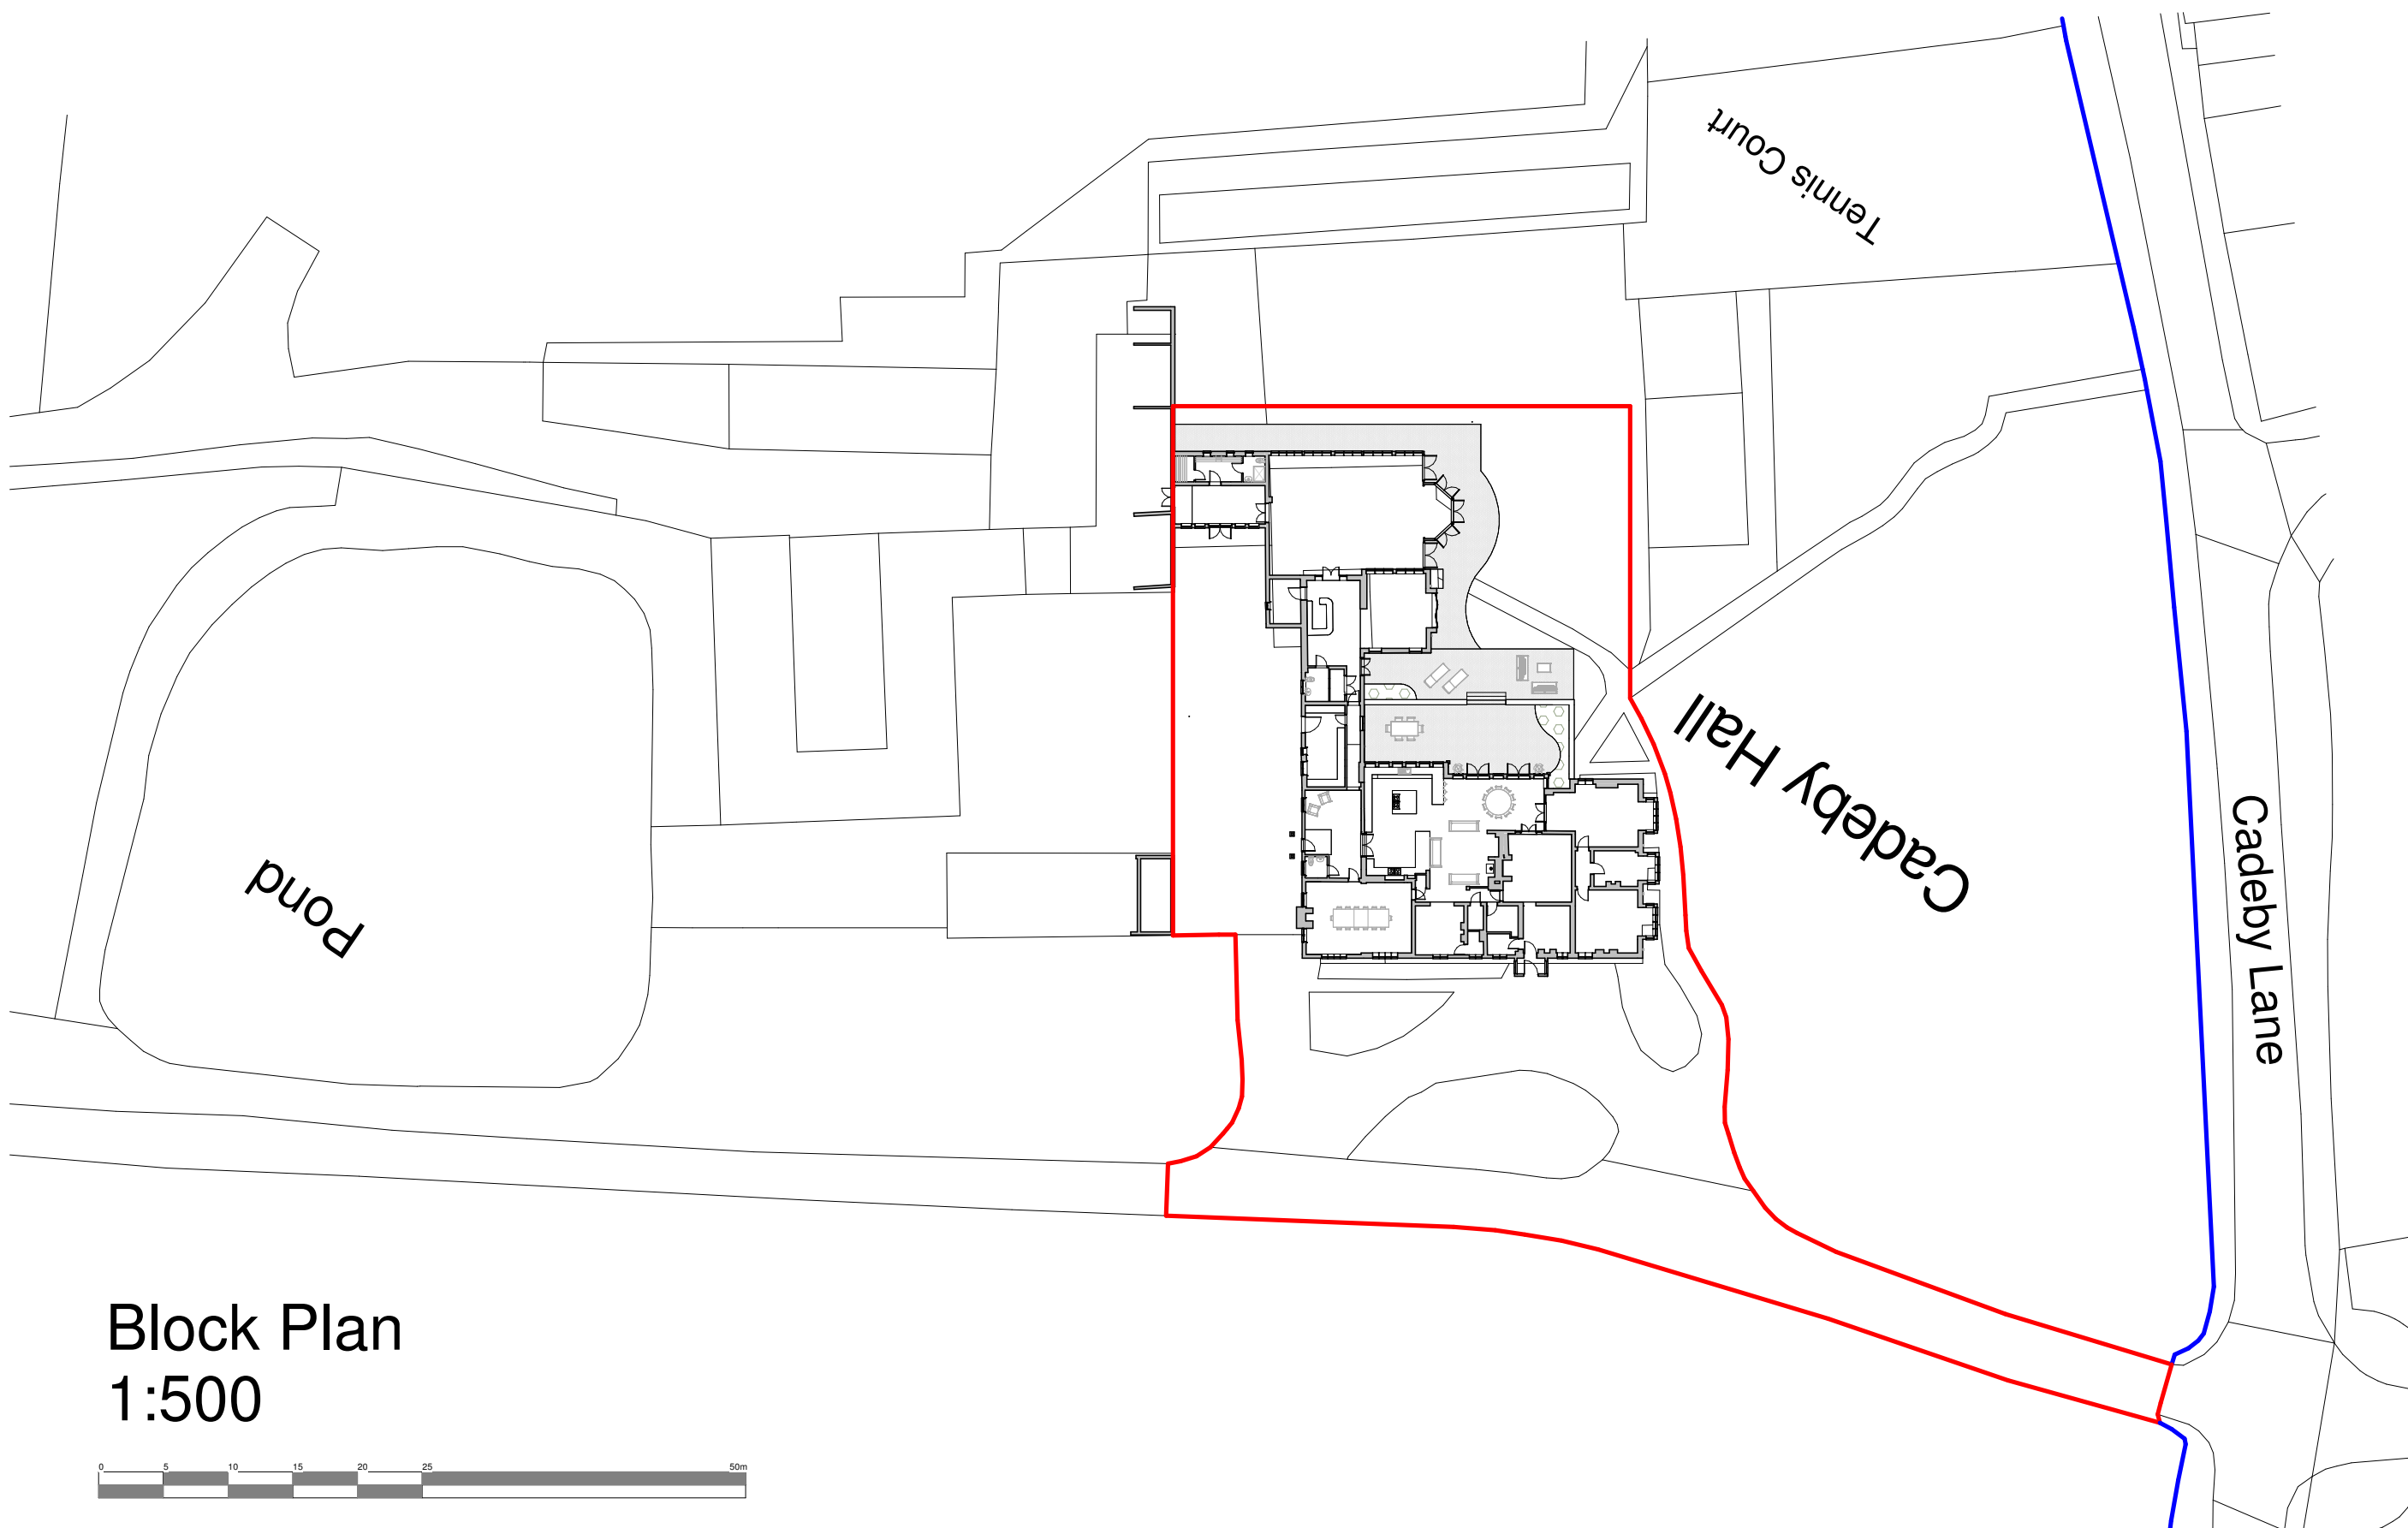


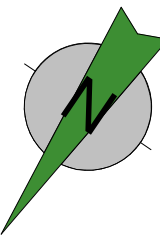

Block Plan
1:500

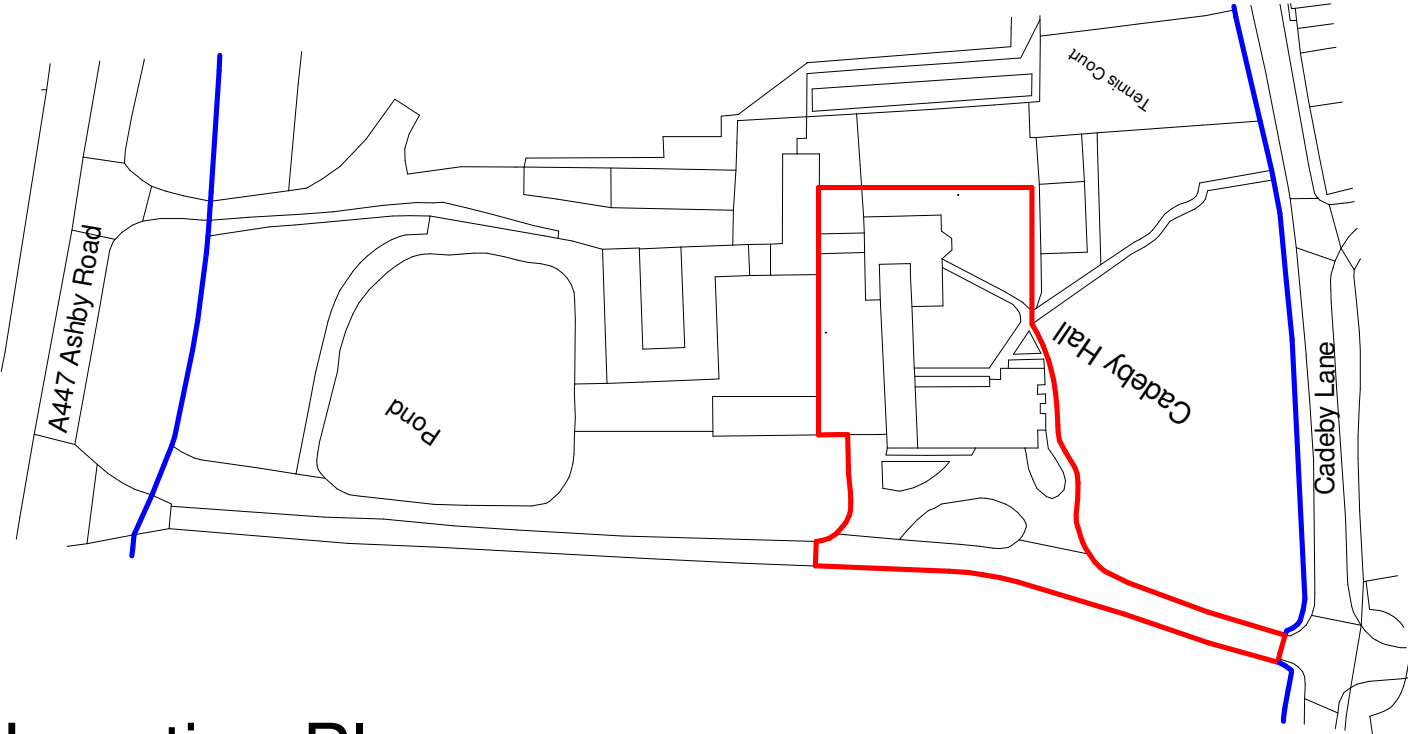

Location Plan
1:1250

HAYWARD
architects

19 Station Road
Hinckley
Leicestershire
LE10 1AW

Tel: 01455 635 665

www.haywardarchitects.co.uk

Client			Hooper						
Project Title									
Extension & Alterations Cadeby Hall Cadeby									
Drawing Title									
Location & Block Plan									
Scale		NA		Date		Sept 2025		Sheet	
Author		MO		Checked by		LW		A2	
Job No.		25/48		Drawing No.		05			
Status						Planning			

THE COPYRIGHT OF THIS DRAWING IS VESTED IN HAYWARD ARCHITECTS LTD.
REPRODUCTION IN ANY FORM, EITHER IN WHOLE OR IN PART IS FORBIDDEN WITHOUT
THE PRIOR WRITTEN PERMISSION OF THE COPYRIGHT HOLDER. DO NOT SCALE FROM
DRAWING AND ONLY FIGURED DIMENSIONS ARE TO BE USED