ROMAN VIEW NUTTS LANE HINCKLEY LEICS. LE10 3EG. SITE PLAN SCALE 1:2500

DCPLAN 11/00675/FUL NC. /FUL

PP-01597381

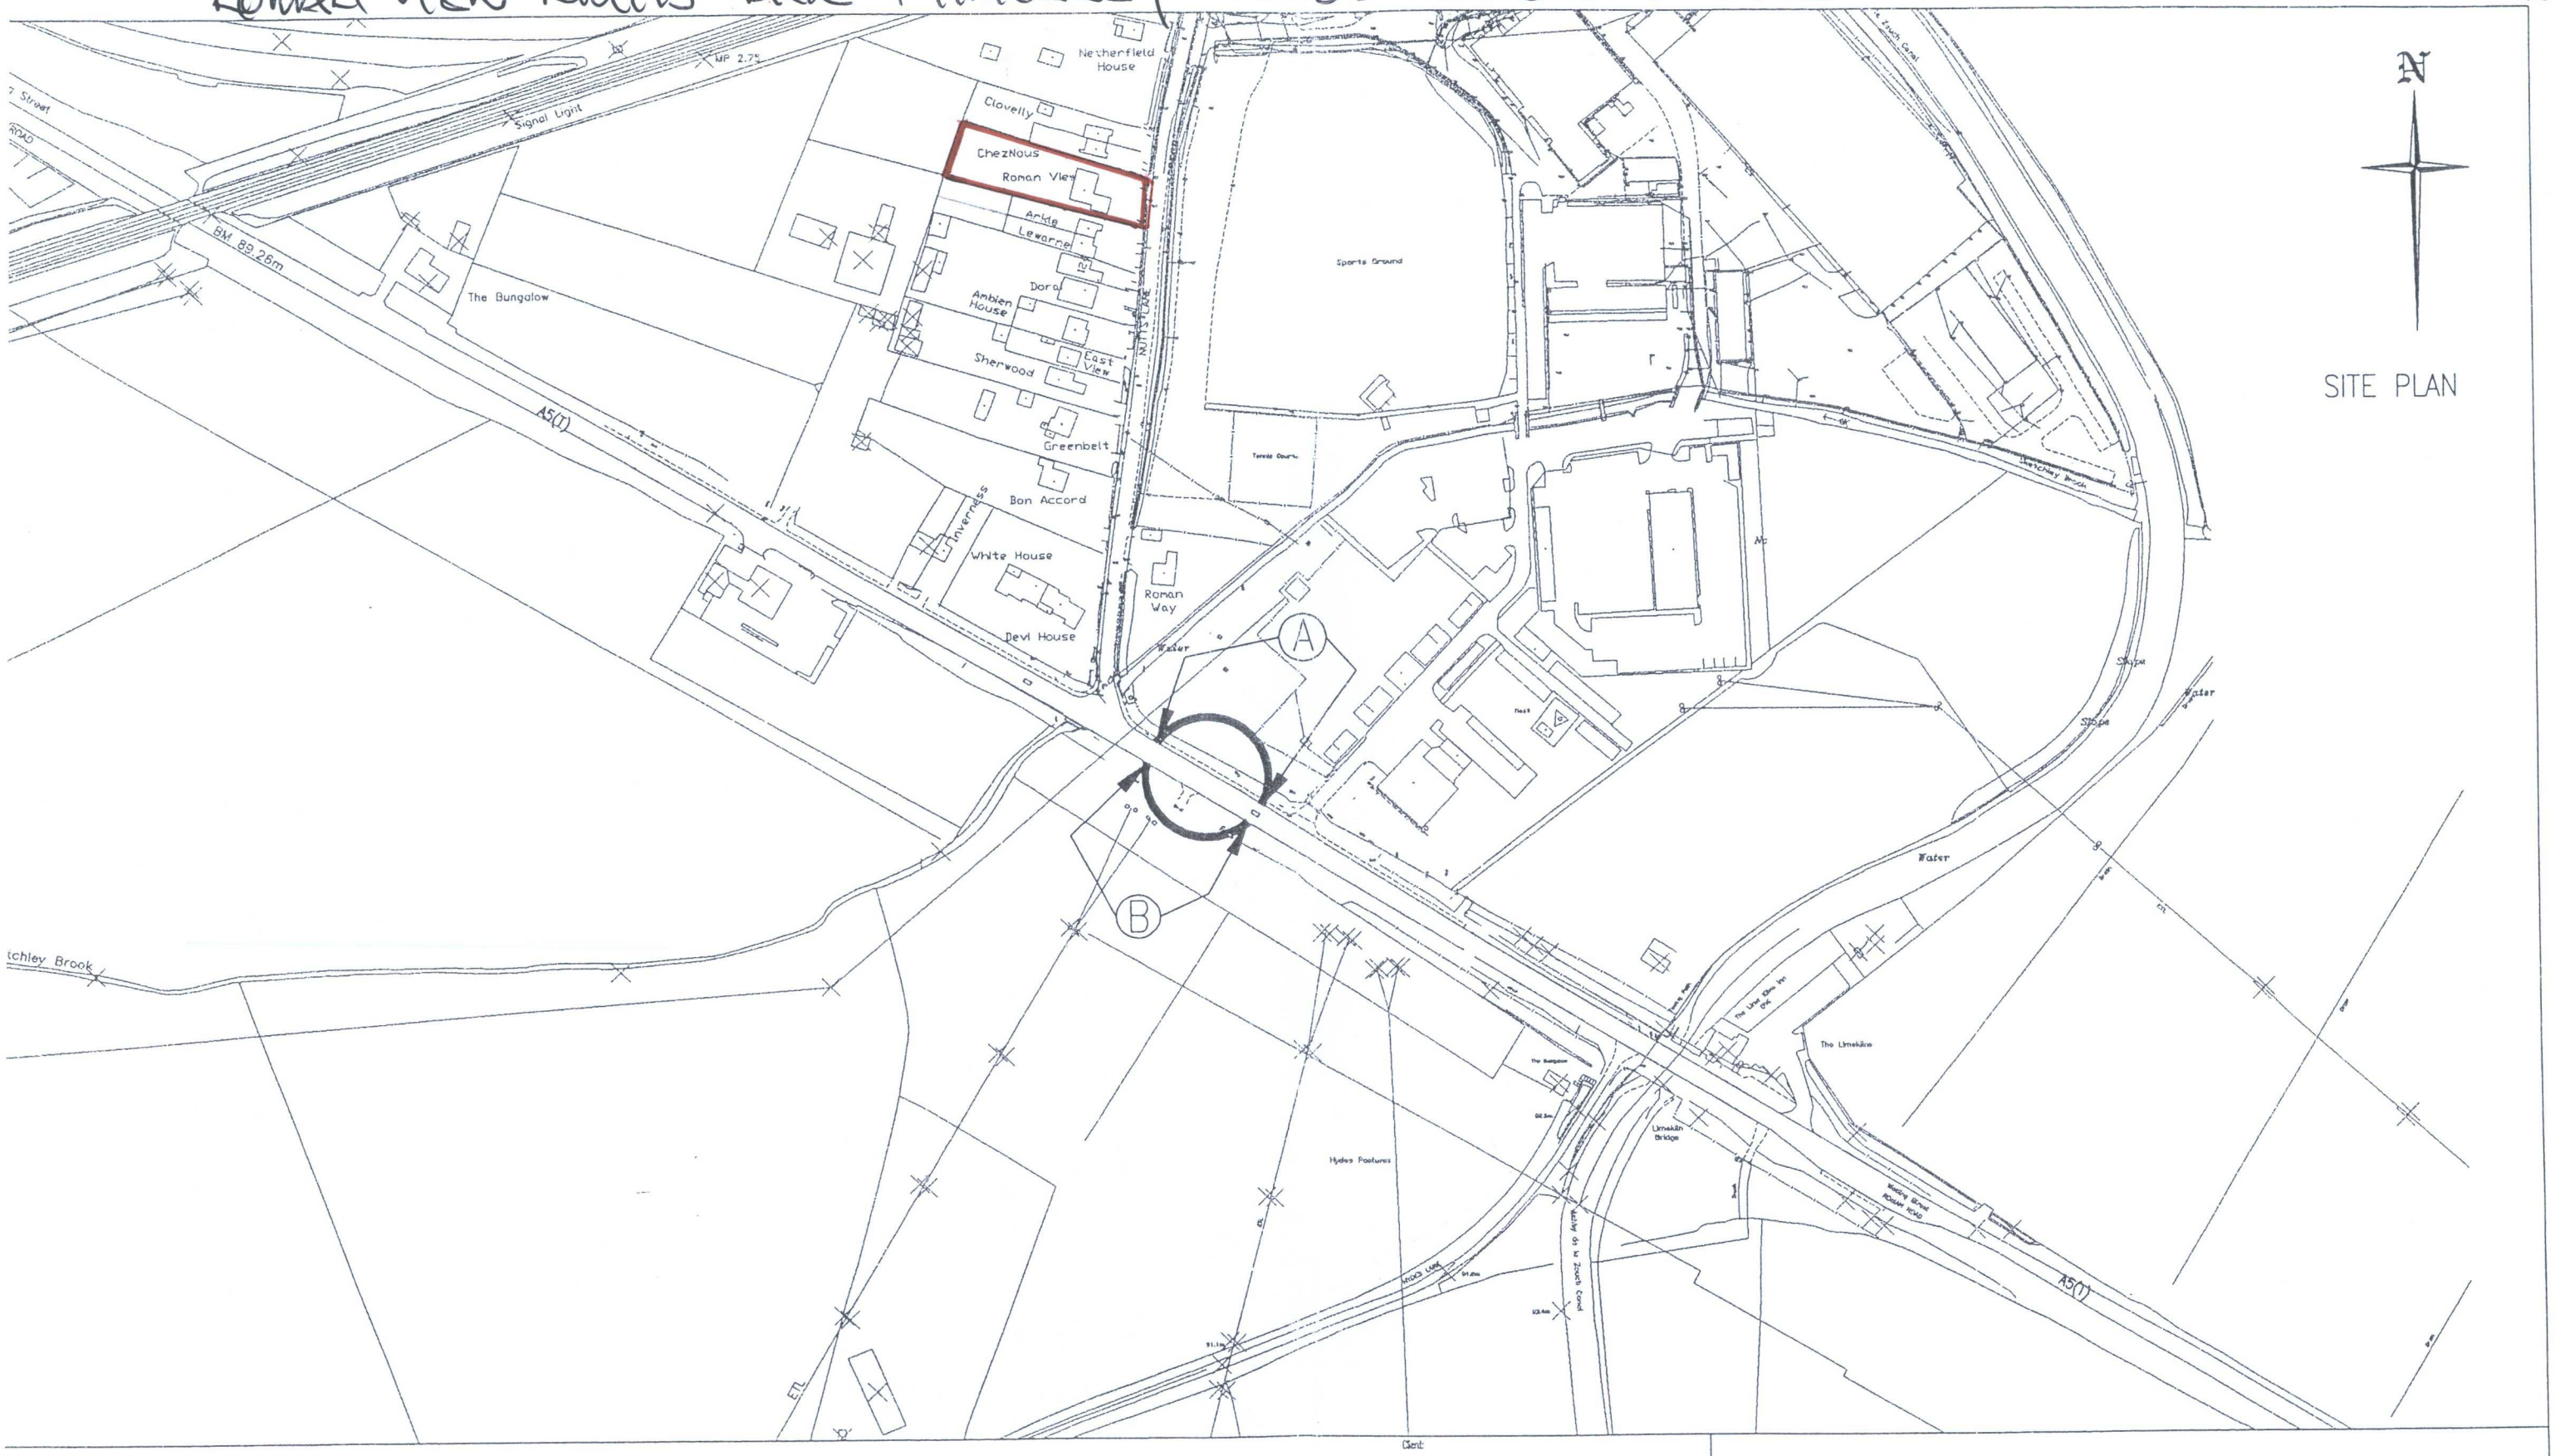

Scale 1:2500

0.000 50.000 100.000 200.000 300.000 400.000

metres

THE A5 LONDON TO HOLYHEAD TRUCK ROAD
(NUTTS LANE JUCTION IMPROVEMENT)
ORDER 20

This map is reproduced from Ordnance Survey material by Fairhurst Consulting Civil and Structural Engineers on behalf of the Highways Agency, with the permission of the Controller of Her Majesty's Stationary Office, © Crown copyright. Unauthorised reproduction infringes Crown copyright and may lead to prosecution or civil proceedings. Licence Number: GD 272663

SLRVSPIDK.