ROMAN VIEW NURSERY LANE HINCKLEY LEICS. LE10 3EG. PROPOSED DRIVEWAY PLAN. SCALE 1:100

11/00675/FUL
NC
DCPLAN

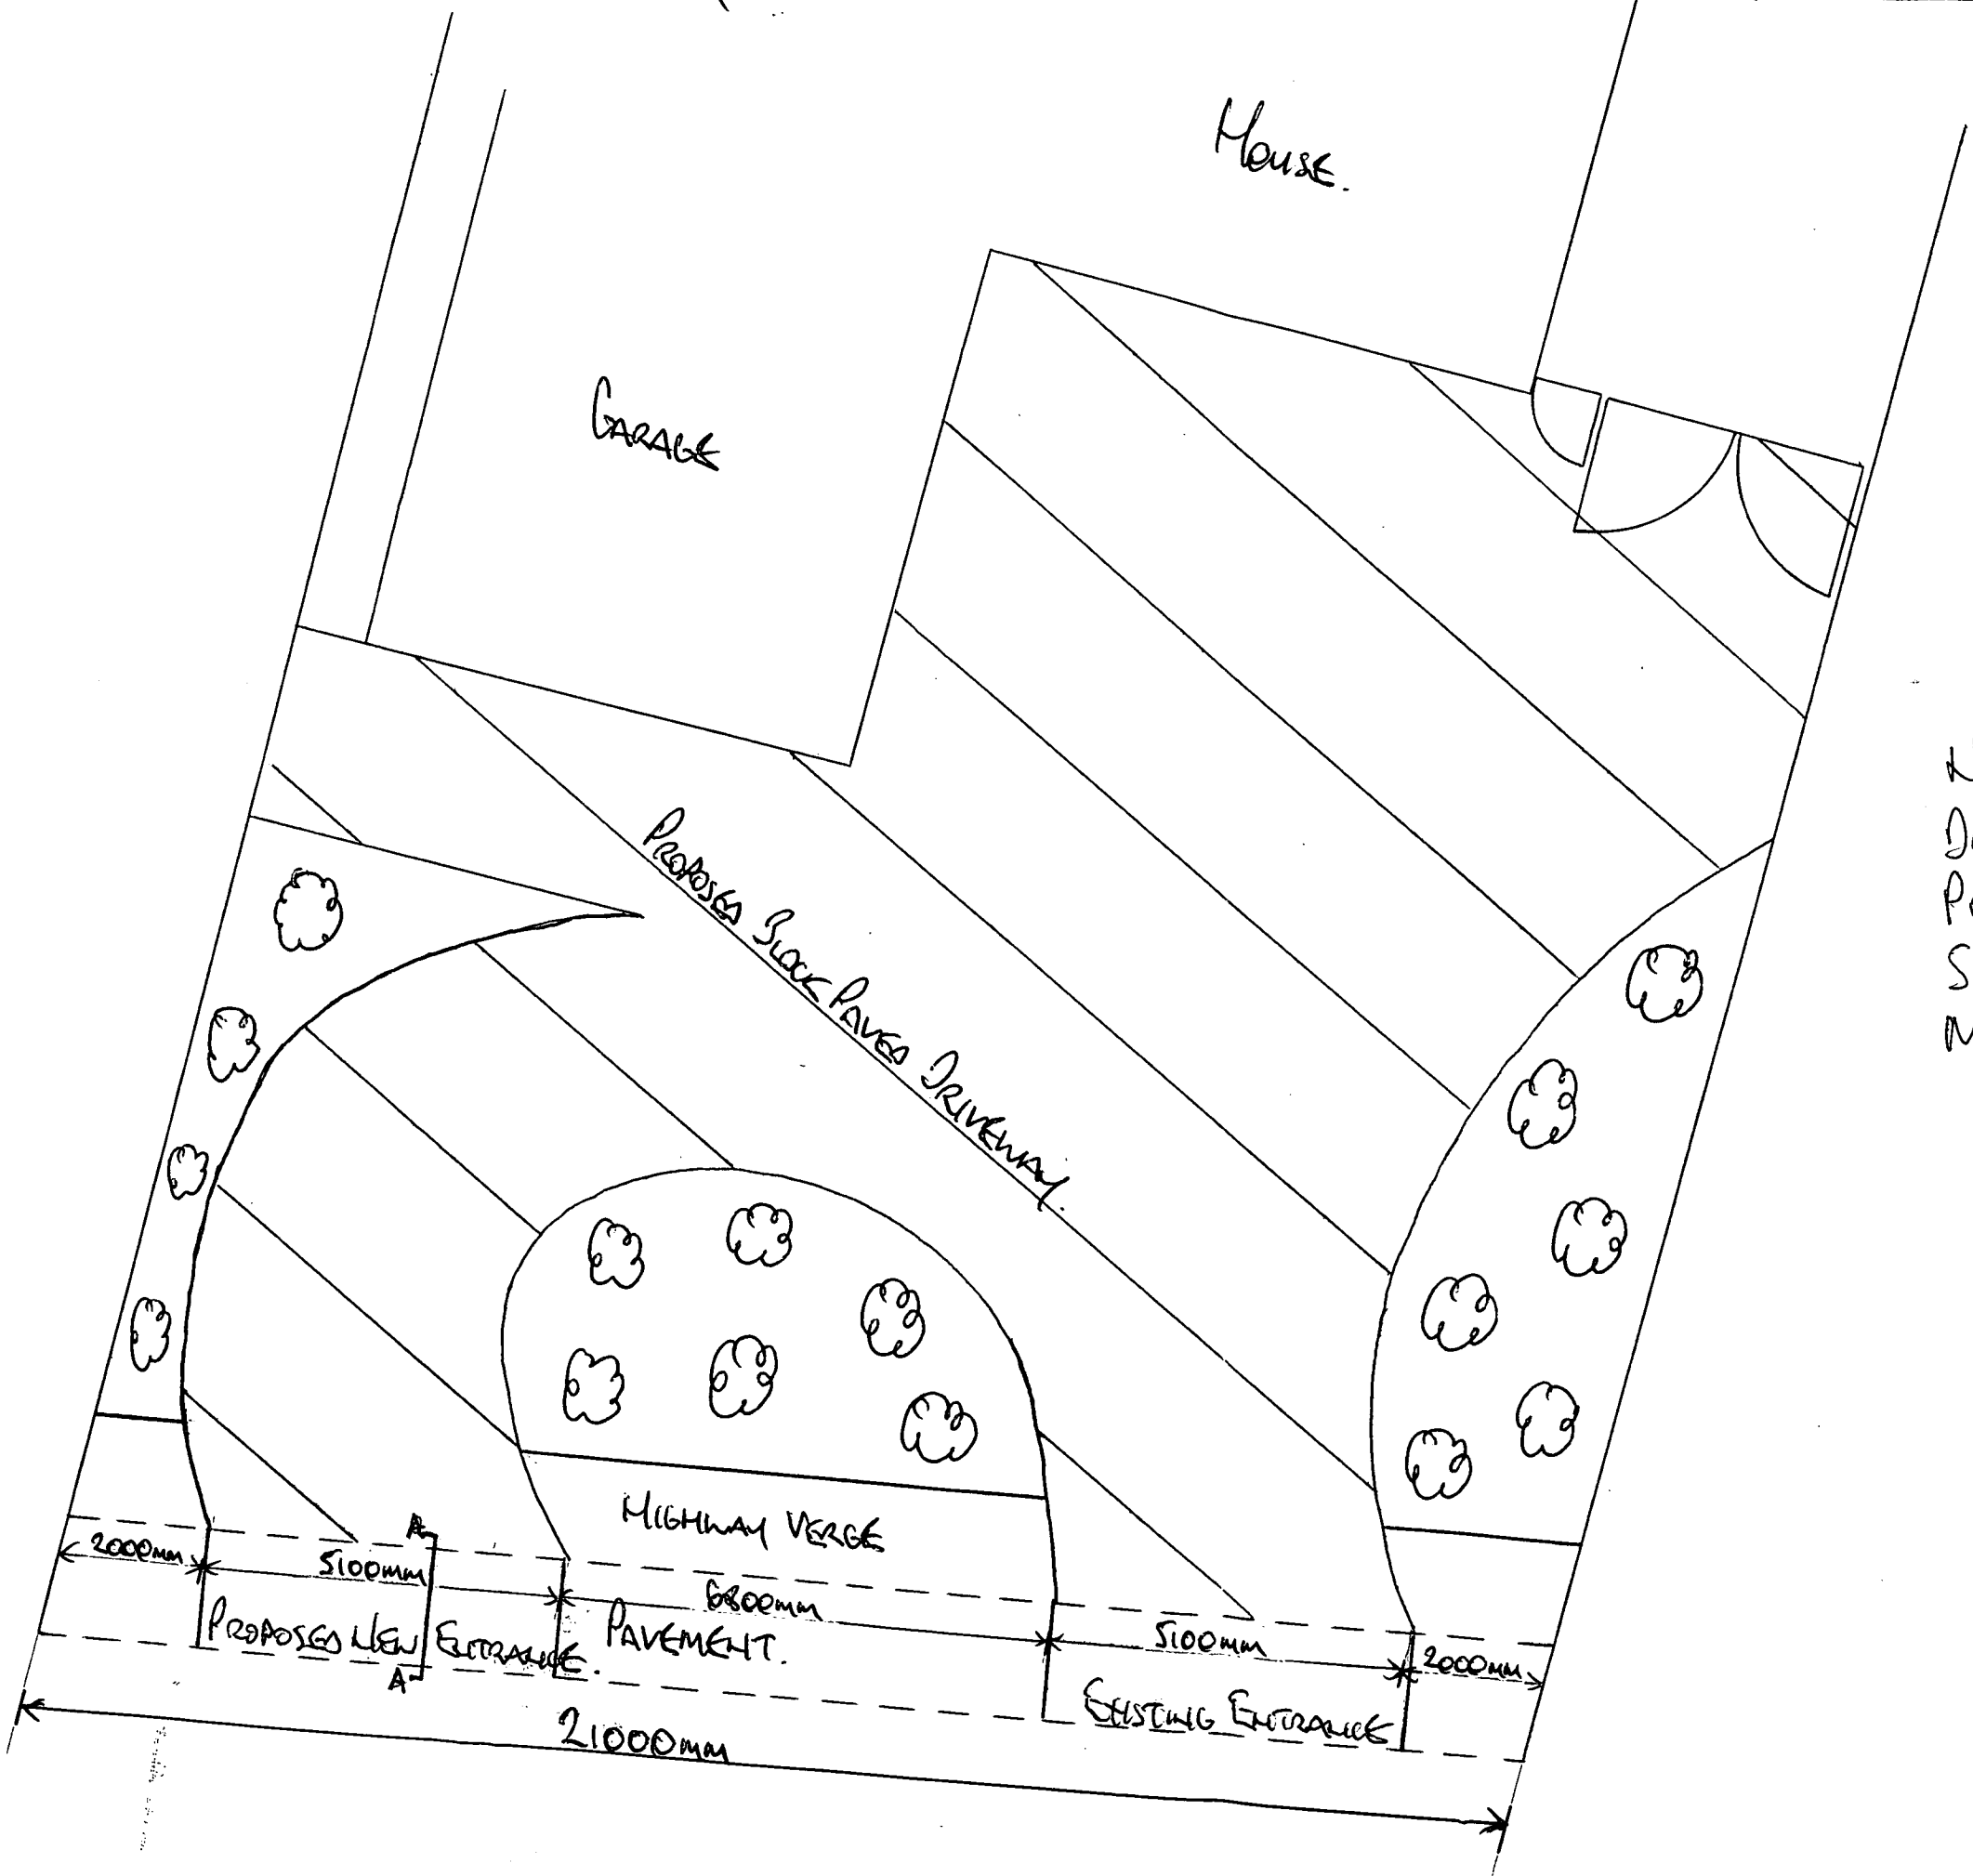

NEW BLOCKPAVING TO FORM DRIVEWAY. CONSTRUCTED USING PERMEABLE BLOCKS ON A SUB BASE ACCORDING TO MANUFACTURERS DETAILS.

SLRVPDP1