ROMAN VIEW NUTTS LANE HINCKLEY LEICS. LE10 3EG. SECTION OF FOOTPATH TO BE ALTERED SCALE 1:10

DCPLAN
11/00675/KU
NC

FOOTPATH CONSTRUCTION.

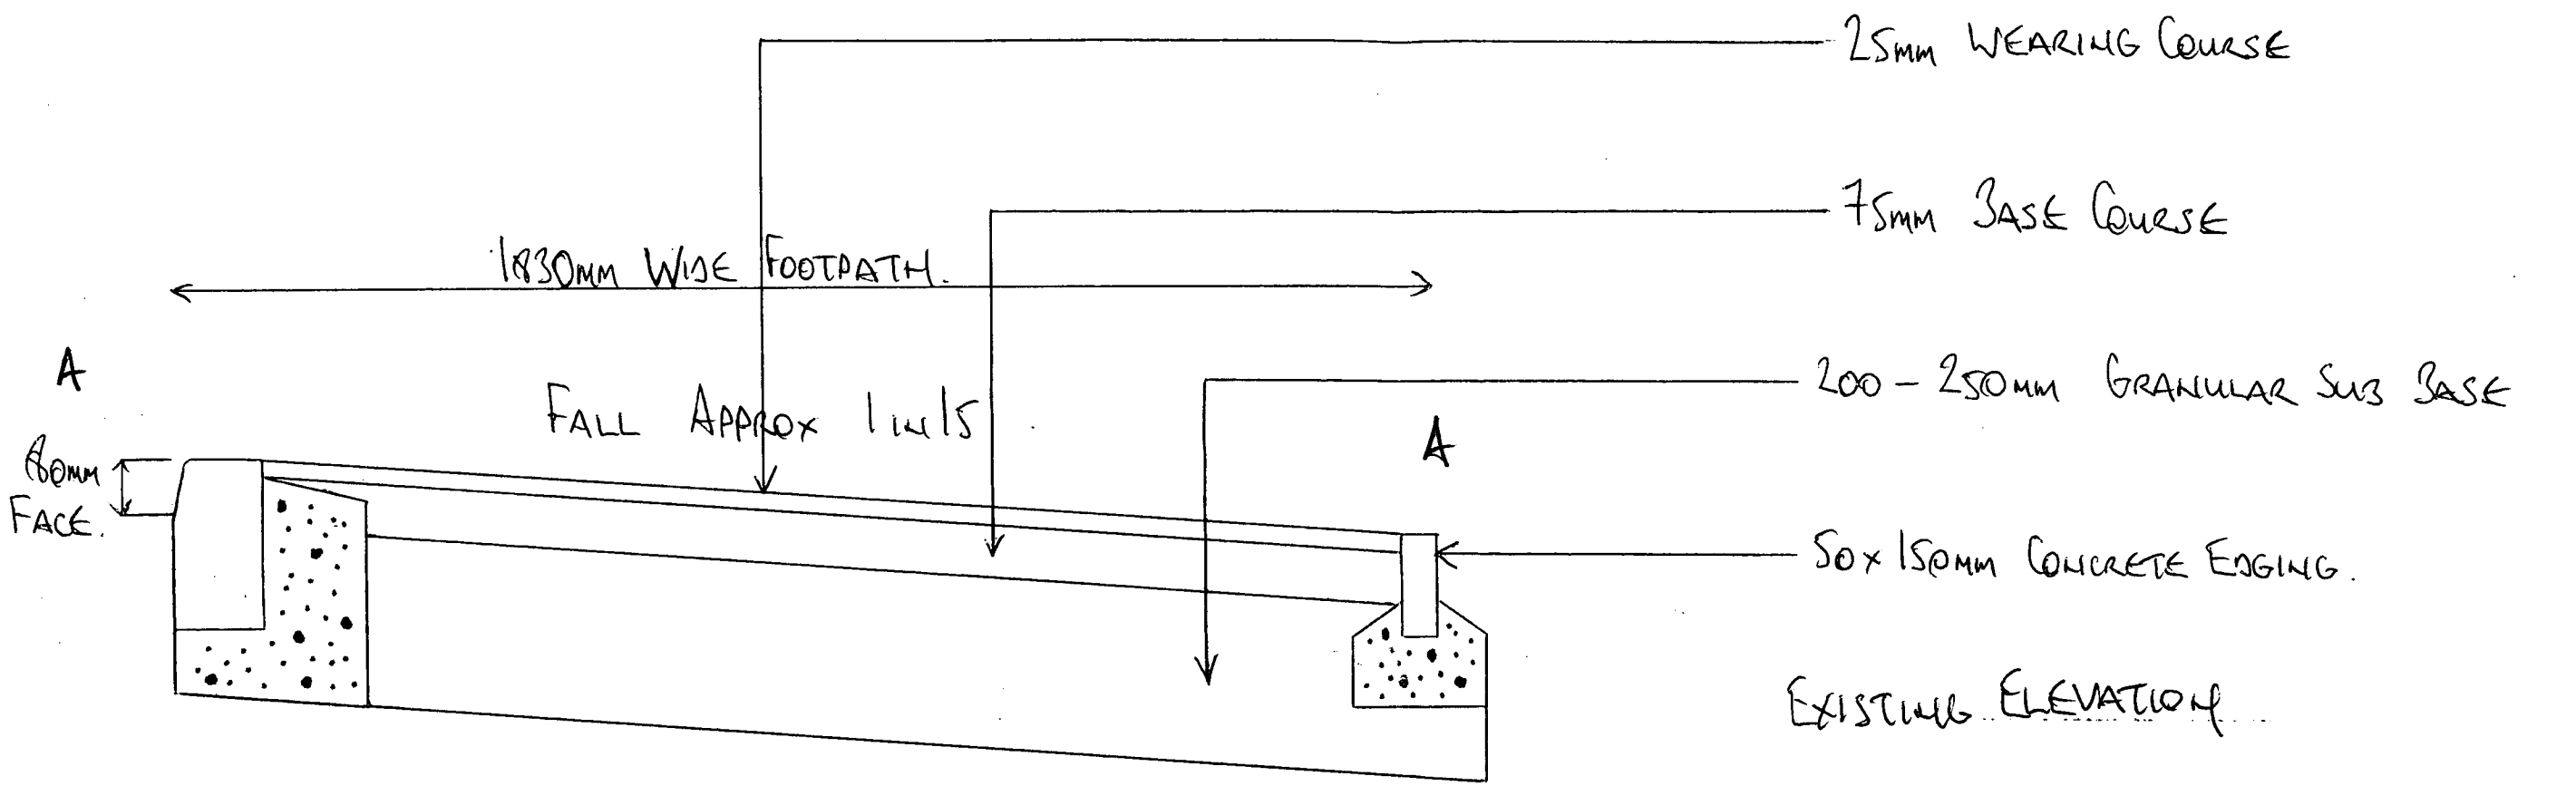


EXISTING ELEVATION

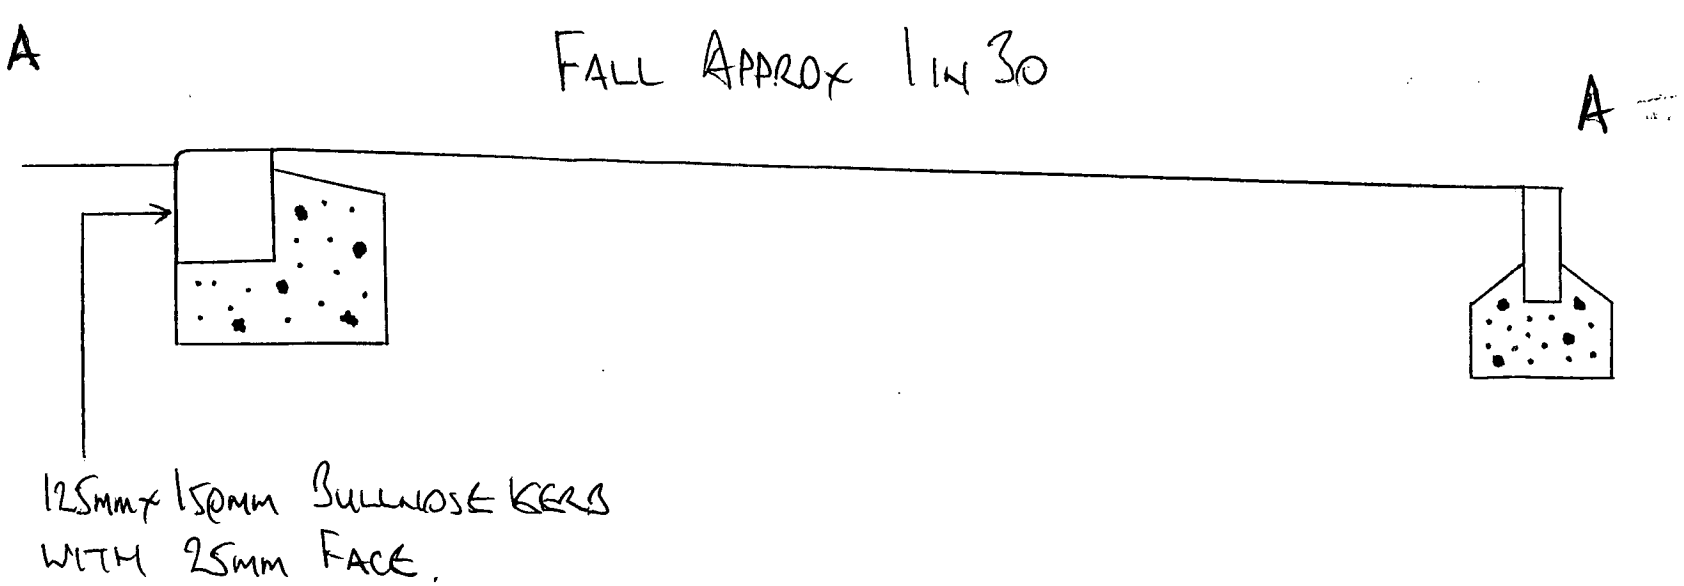


PROPOSED ELEVATION.

PP-01597381

SLRVSIDK.