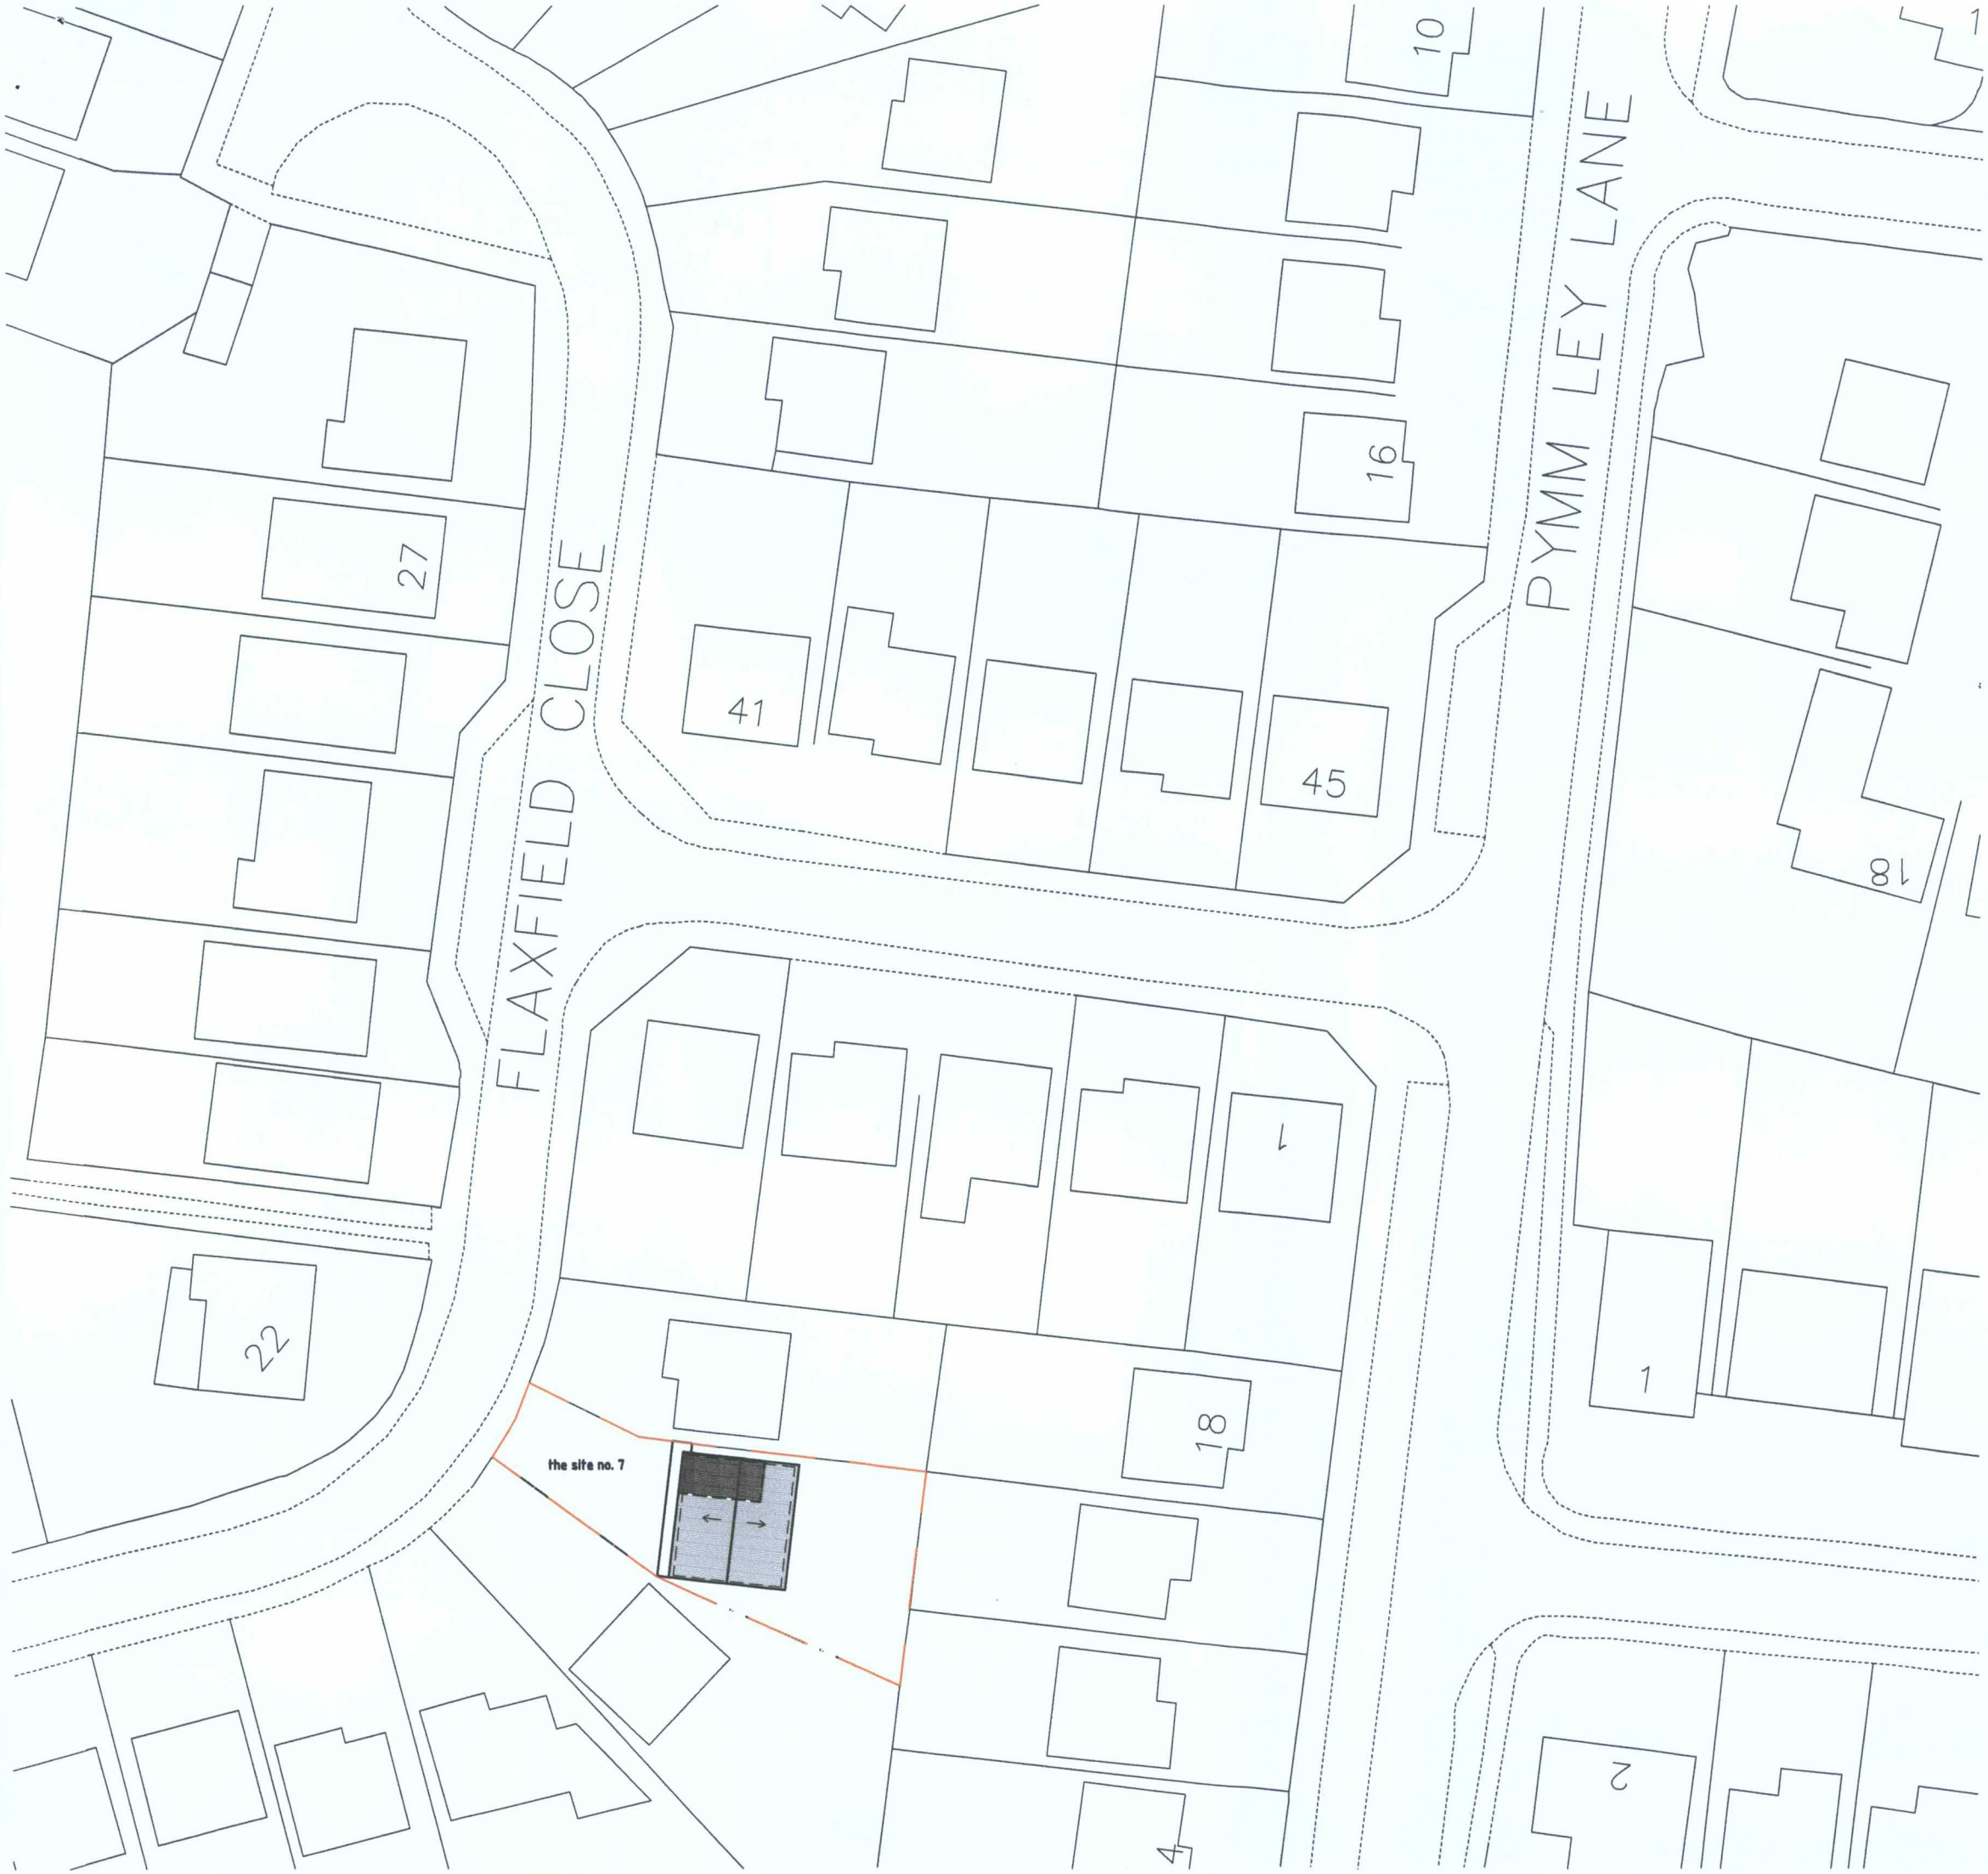

Charnwood Building Plans

Tel 01509621470
7 Warwick Avenue Quorn LE7 8HD
enquiries@charnwoodbuildingplans.co.uk

Client Mr. Wakeling.

Project 7 Flaxfield Close
Groby

Drawing Title	Status	
Site / location plan 1/500	planning	
	Scale - unless otherwise stated 1 / 500 @ A3	
	Drawing Number DNY SK 01	Rev