DCPLAN

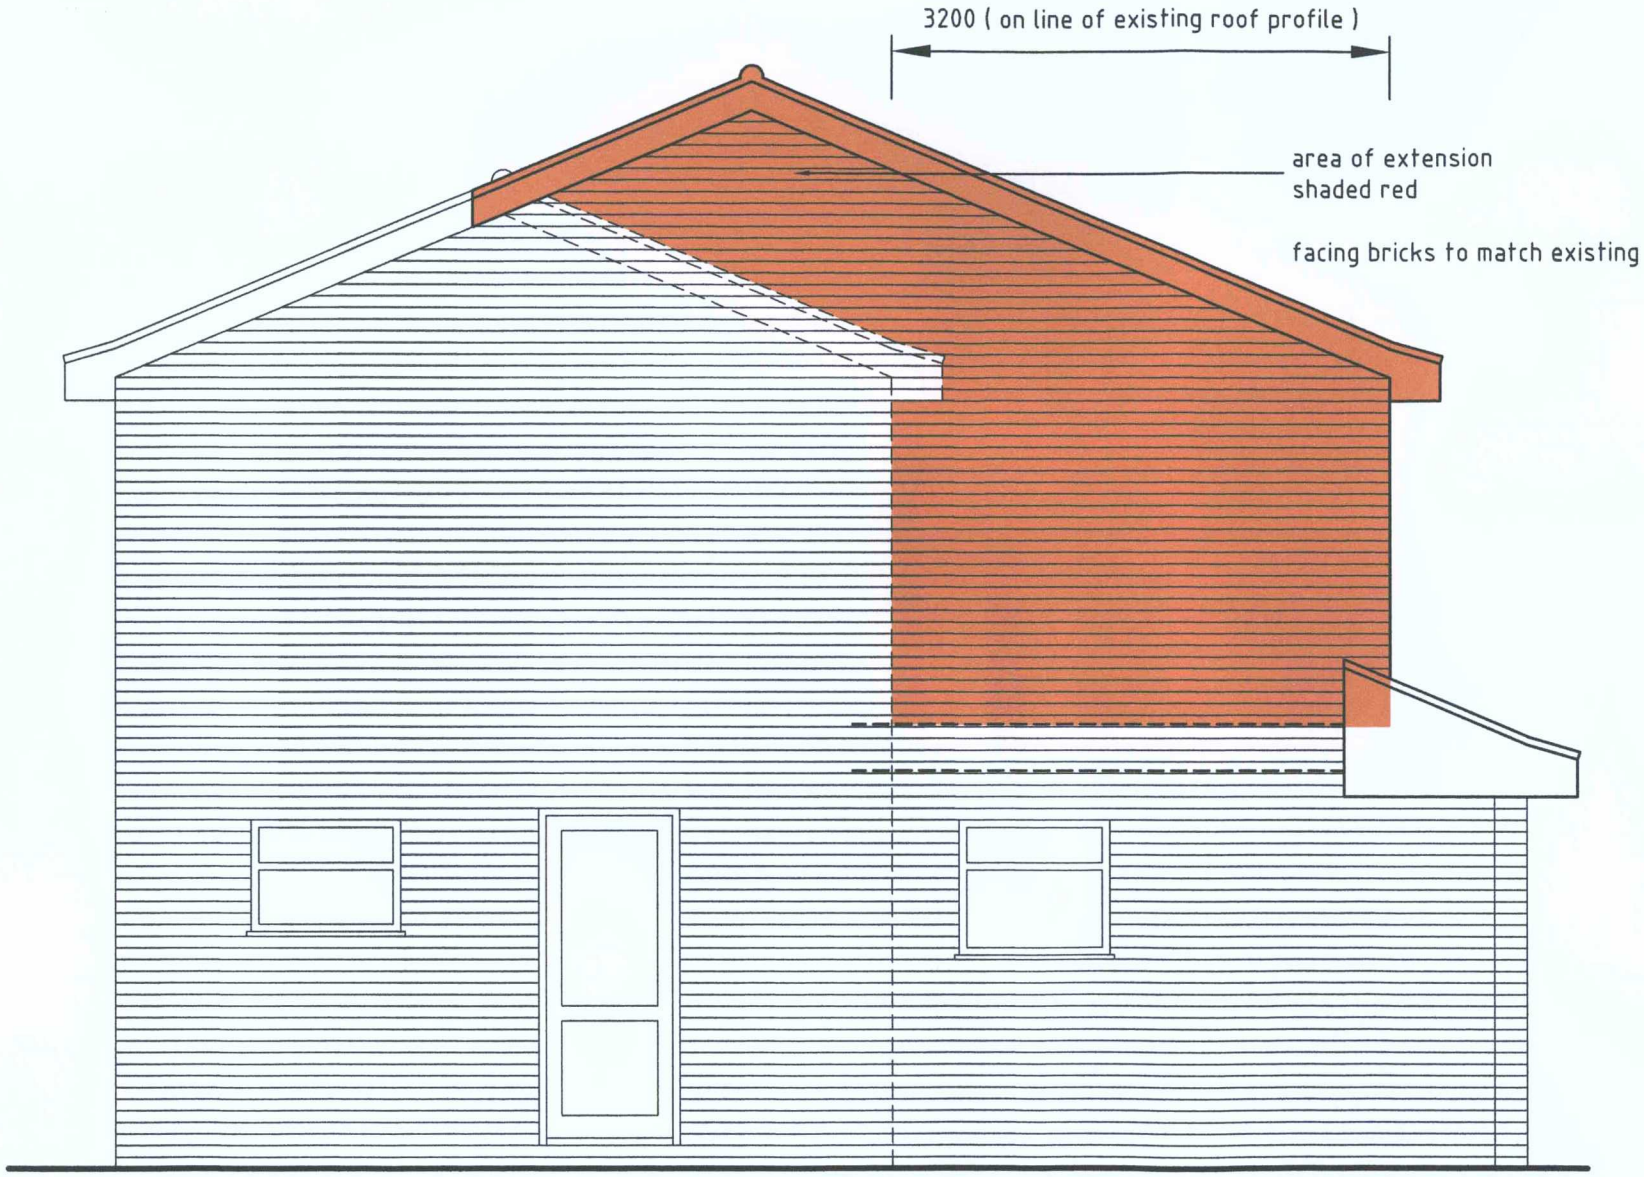

North Elevation

Charnwood
Building
Plans

Tel 01509621470
7 Warwick Avenue Quorn LE7 8HD
enquiries@charnwoodbuildingplans.co.uk

Client Mr. Wakeling.

Project
7 Flaxfield Close
Groby

Drawing Title	Status
North Elevation	planning
	Scale - unless otherwise stated: 1 / 50 @ A3
	Drawing Number: DNY SK 05 — Rev: