
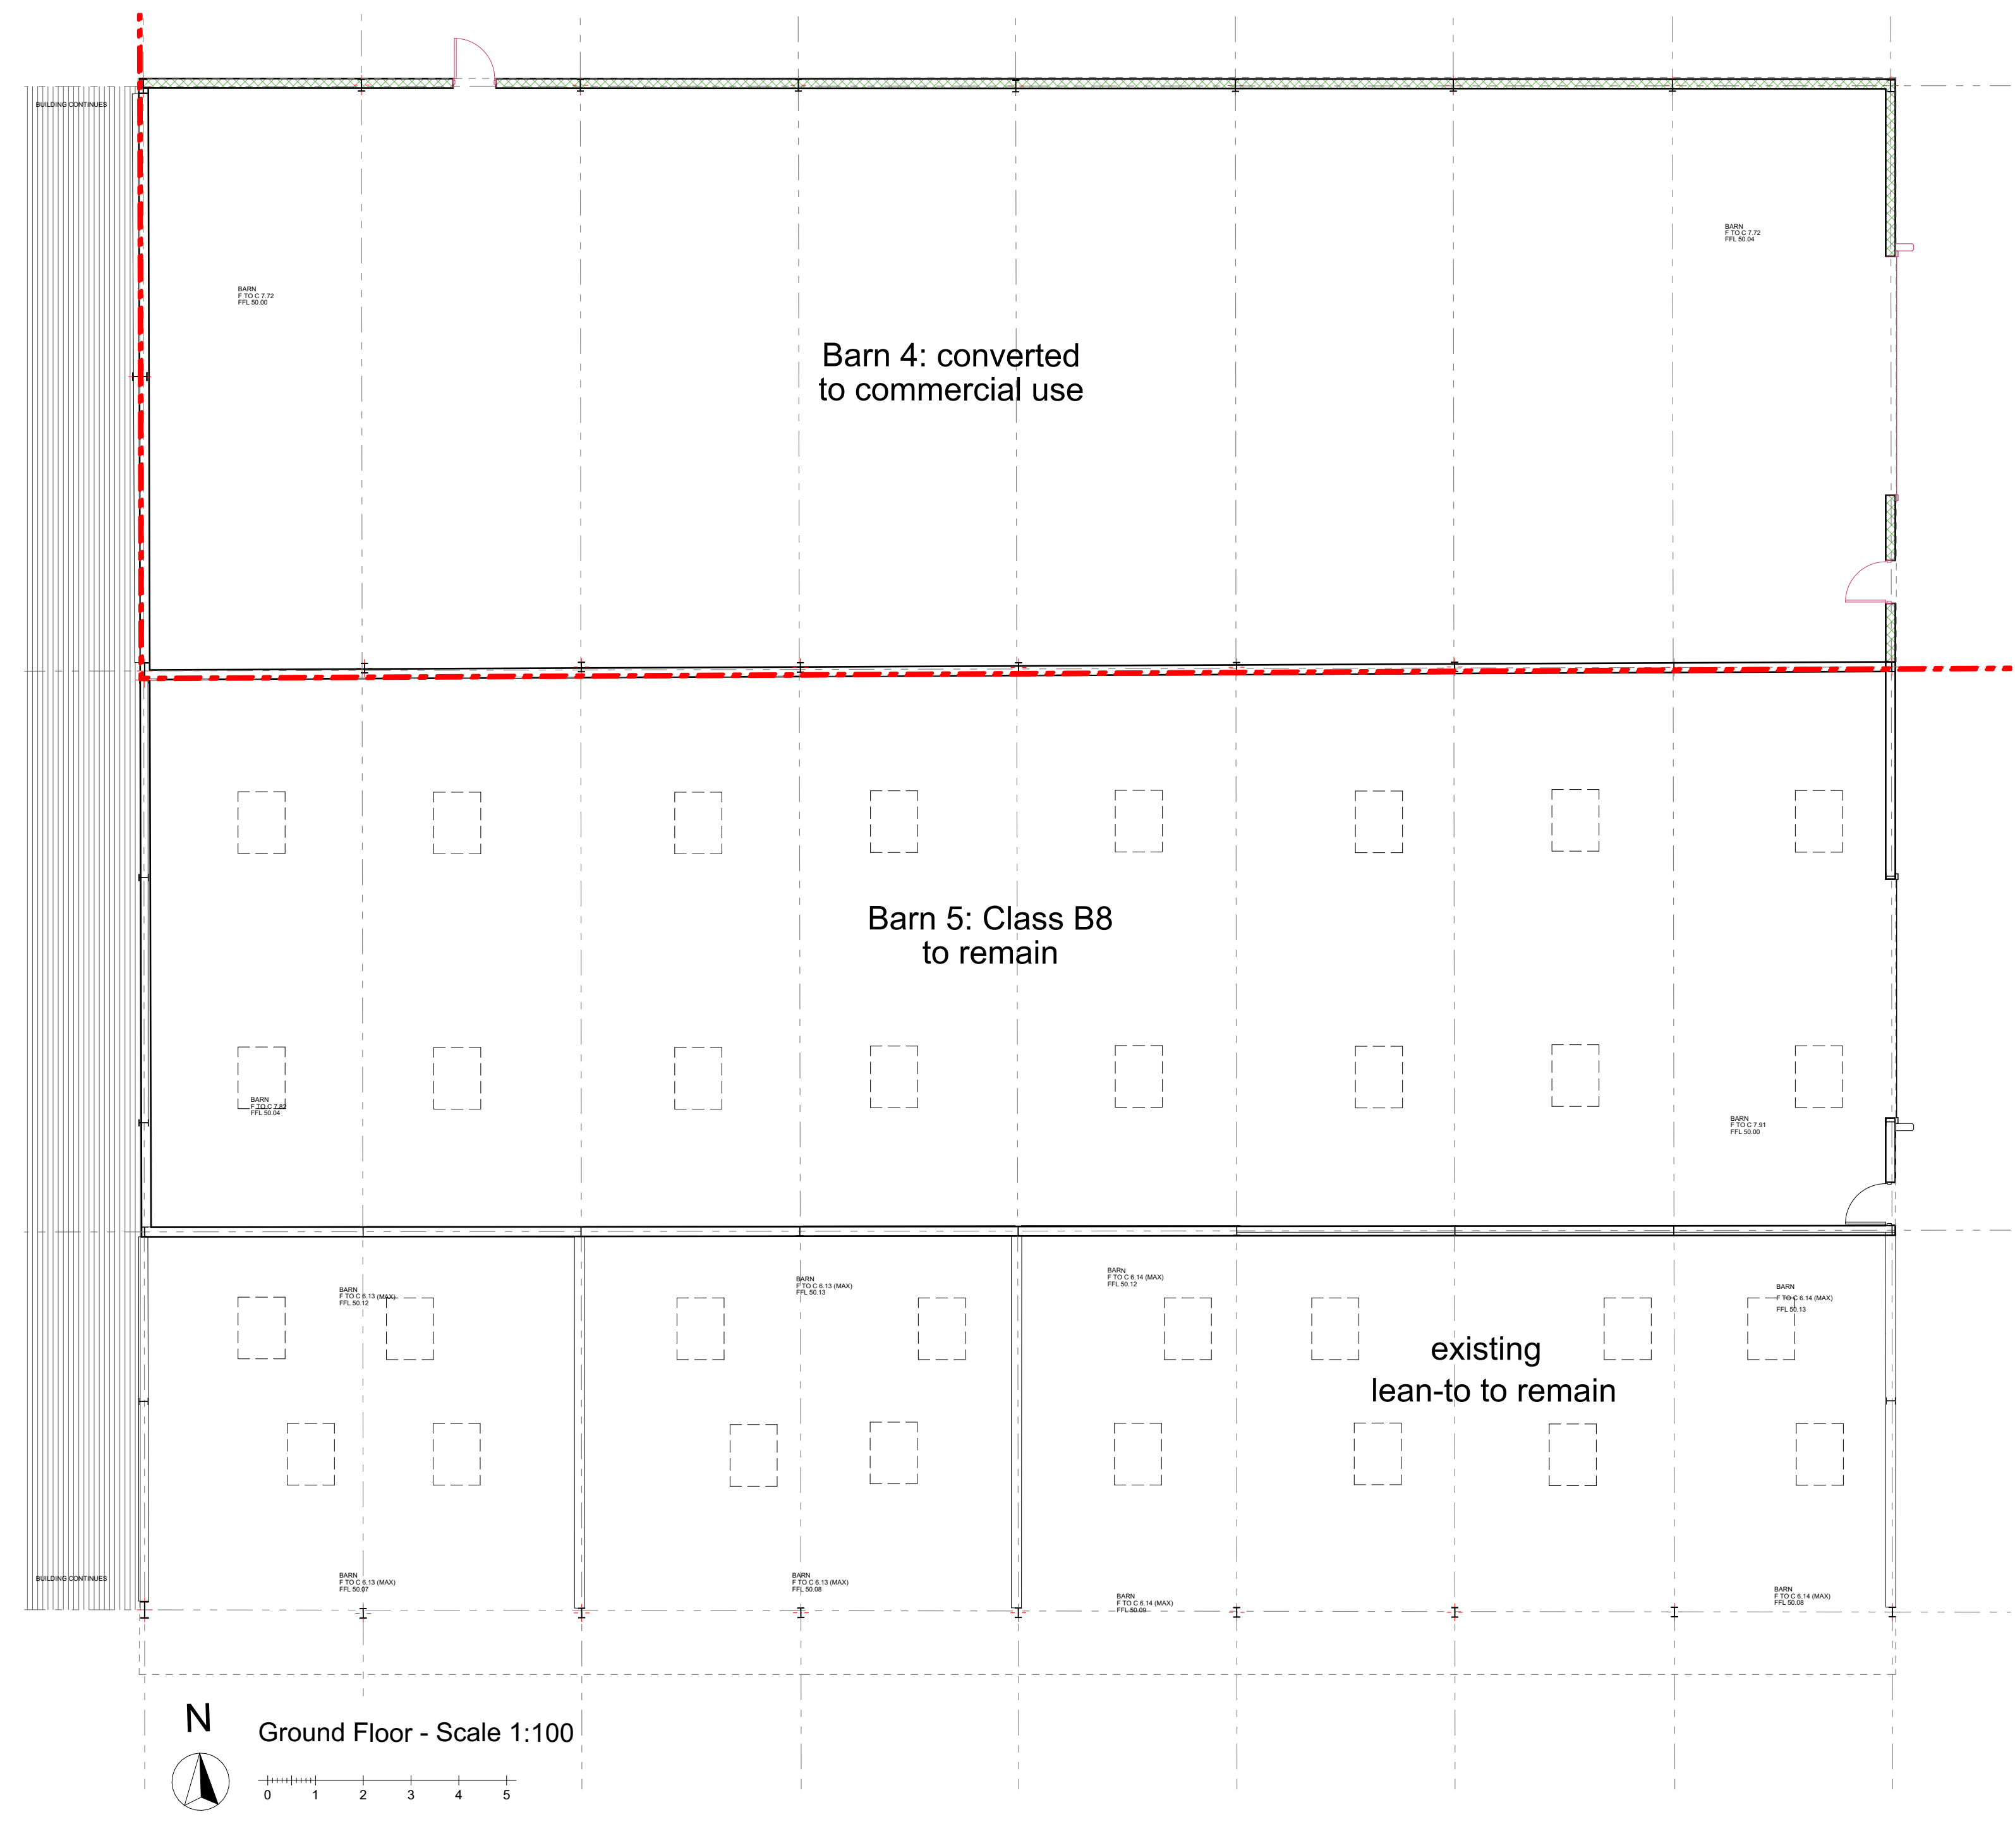
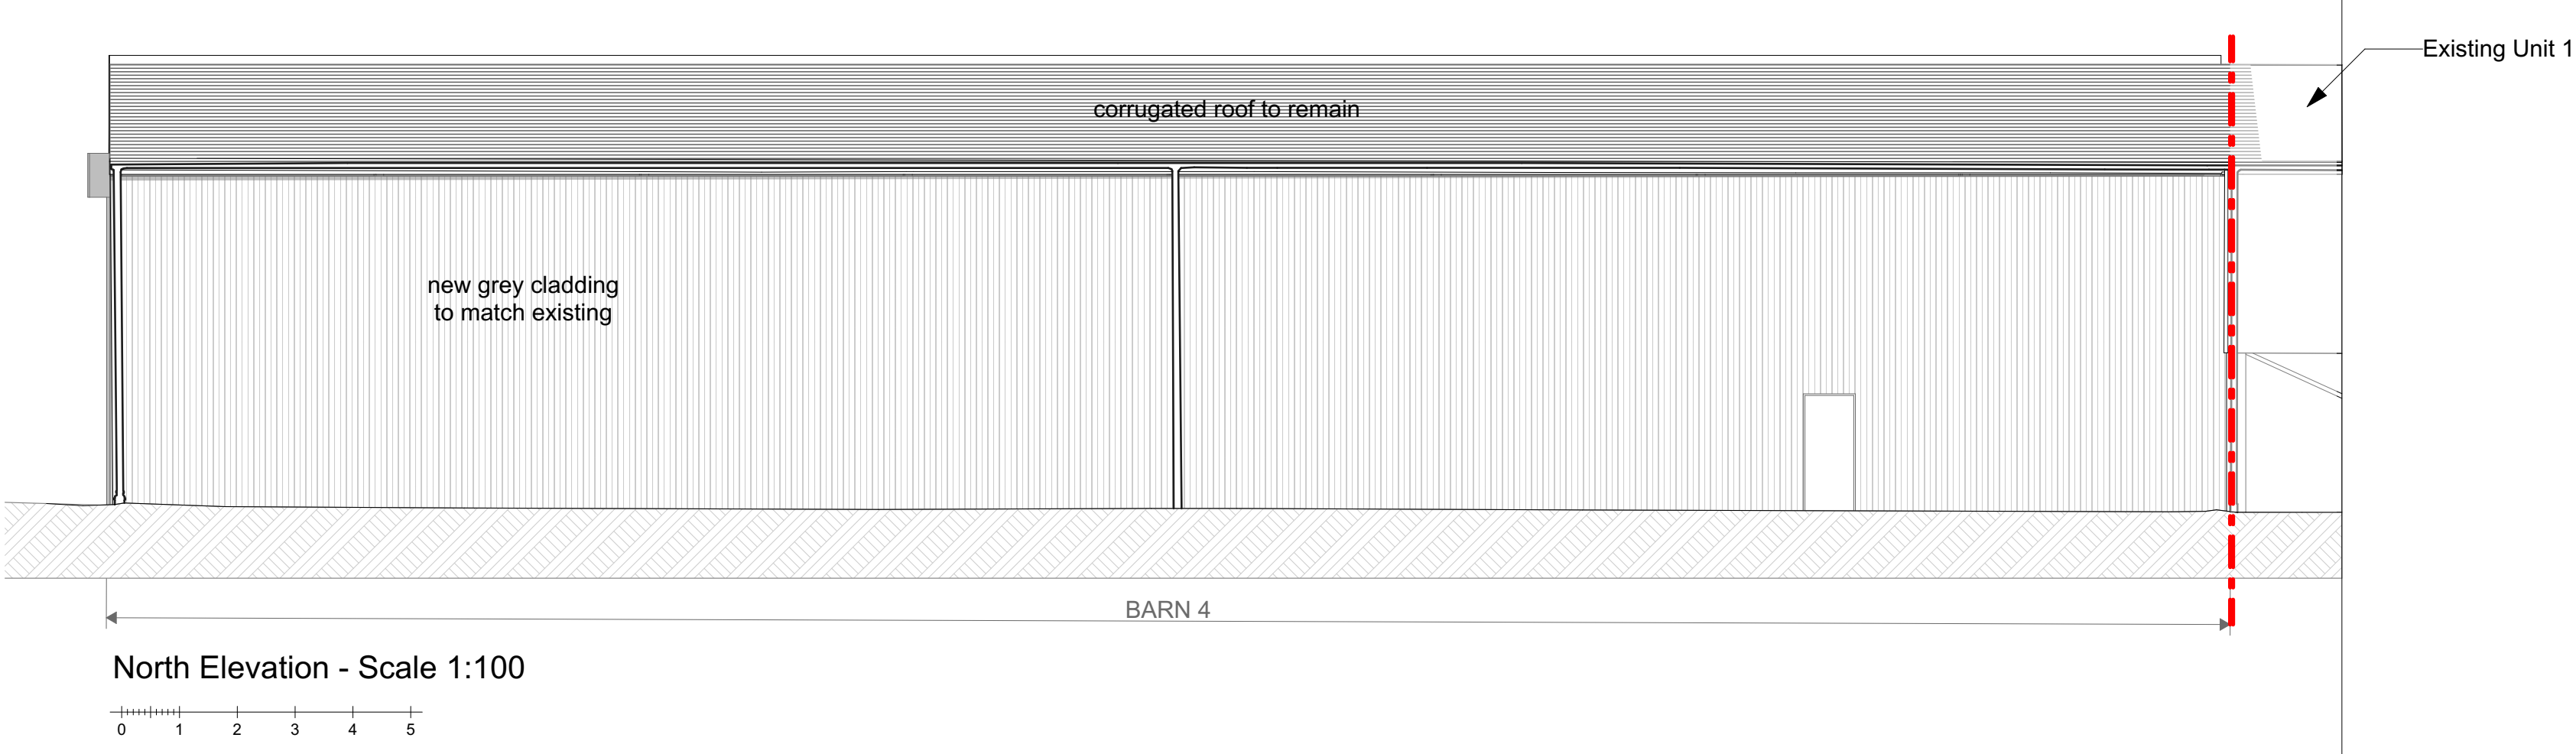
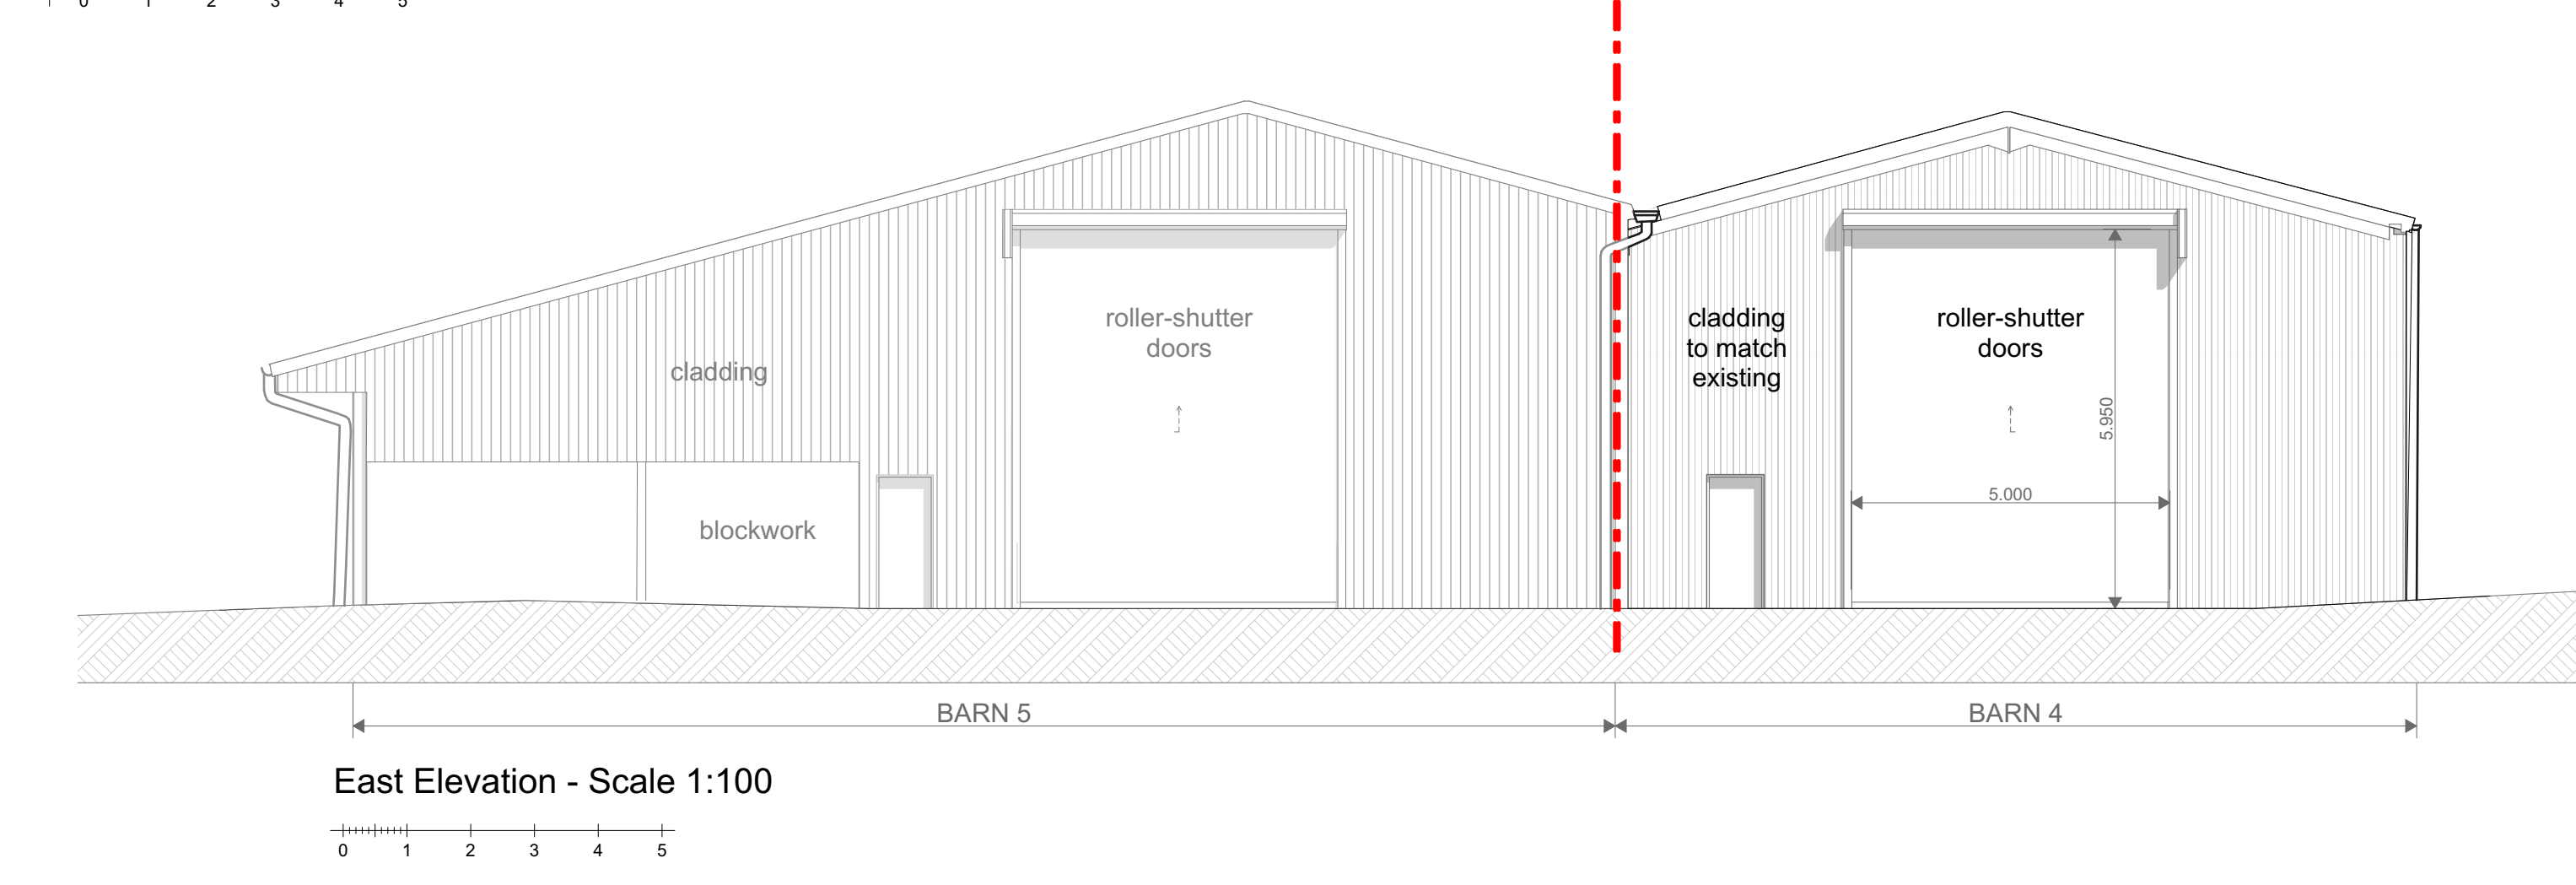


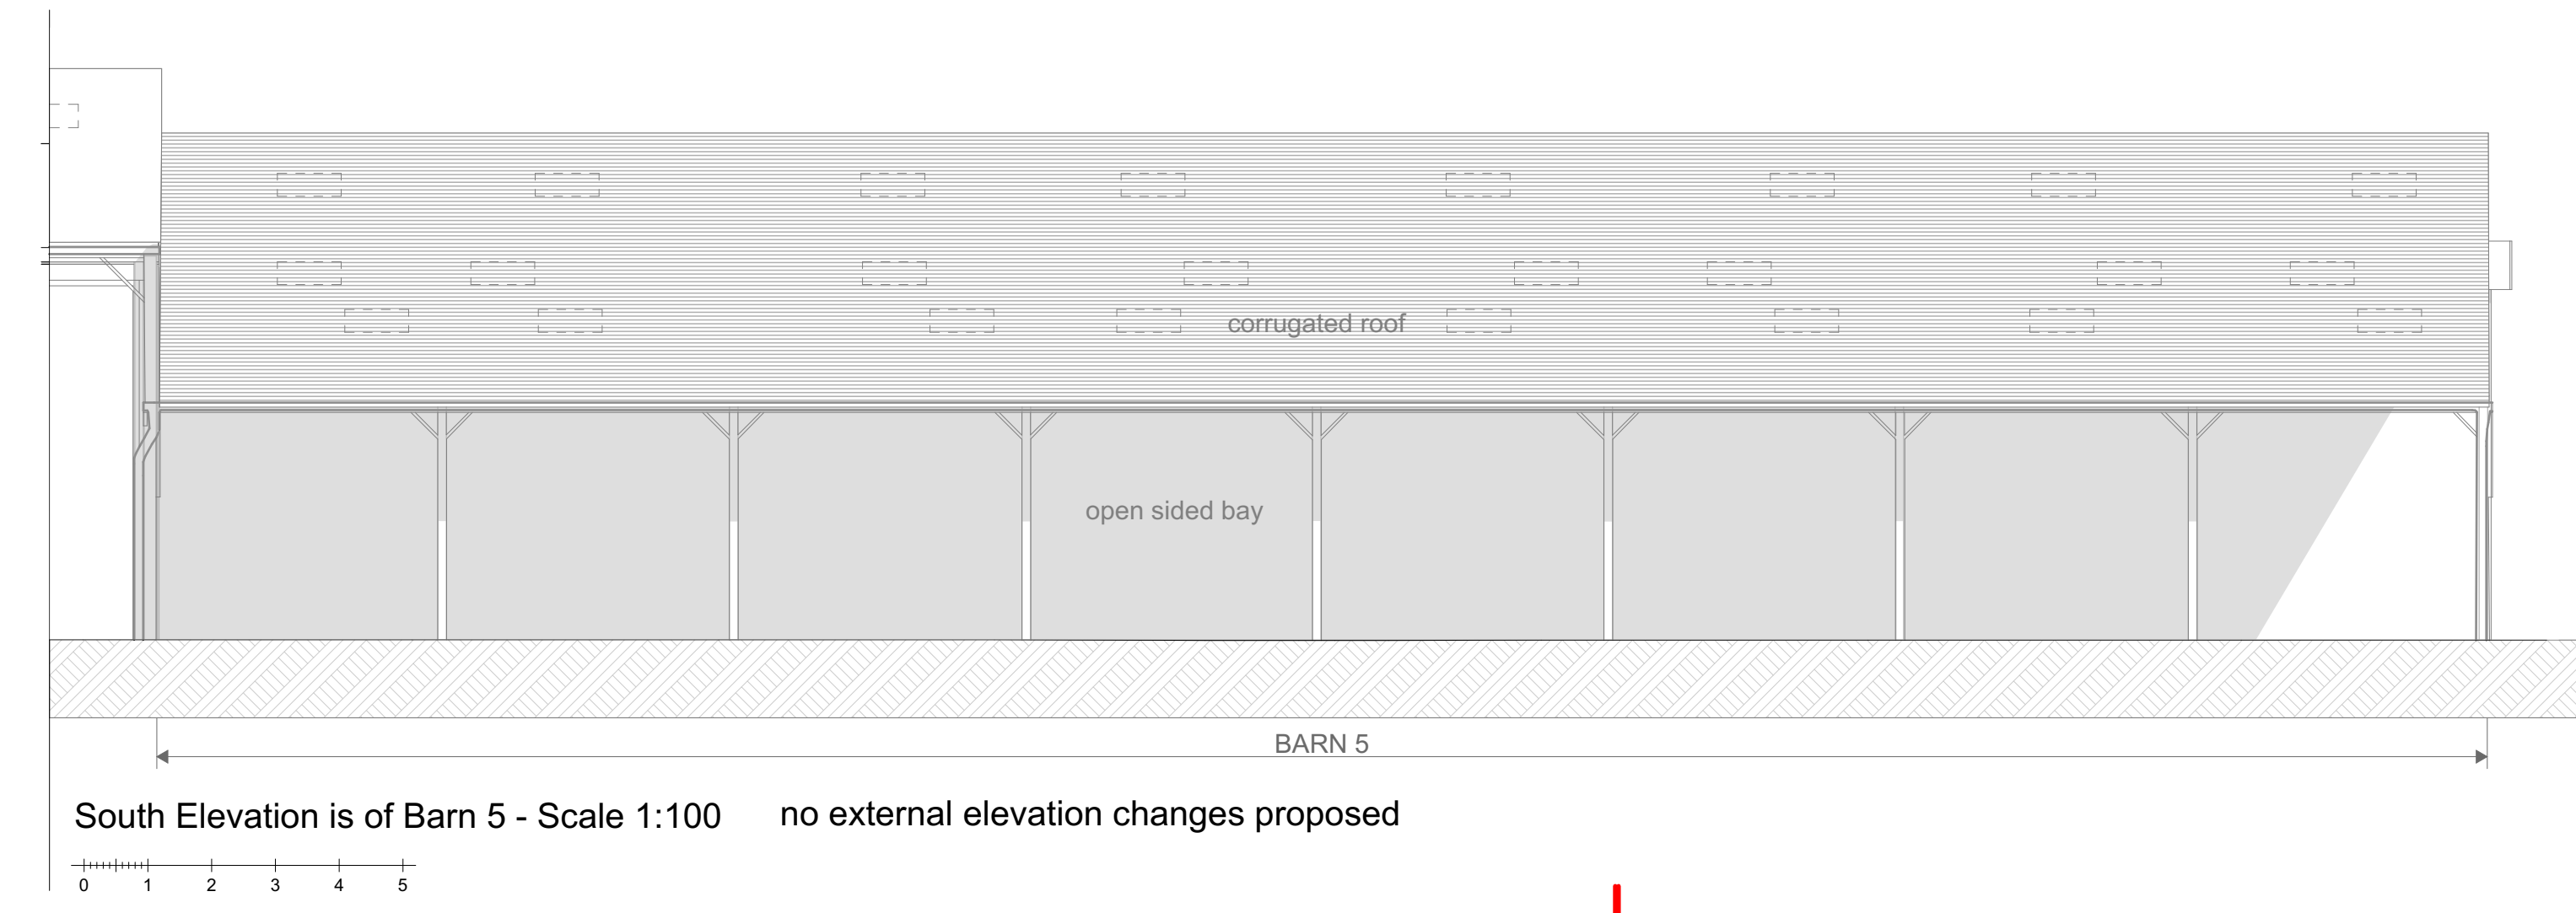

The Rural Planning Co

Millridge Farm, Parsons Lane, Hartlebury, Worcs, DY11 7YQ
www.theruralplanningco.co.uk team@theruralplanningco.co.uk

Client
Mr T Sinnott

Project
Ivy House Farm
Bilstone Road
NUNEATON
CV13 6LW

Project Description
Full planning application - Building 4 to commercial use

Drawing Title
Planning - Proposed Plans and Elevations

Drawn by: Checked by: **AK**
Date: **August 2023** Date: **August 2023**

Layout ID: **J008458-12** Drawing Scale: **1:100 @ A1 Portrait** Revision: