



Proposed right hand side elevation

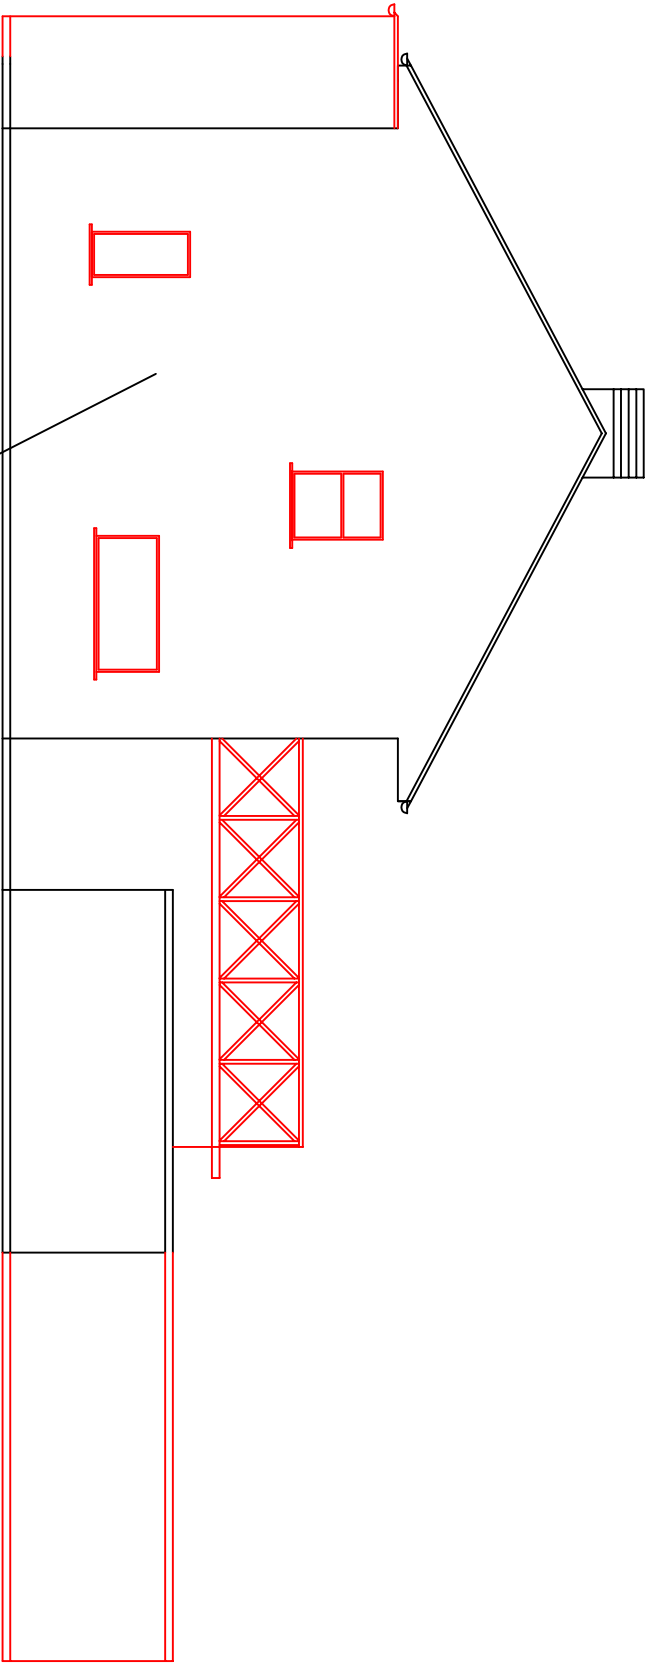

1:100 Scale

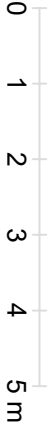

insulation + elevation white rendering