


Proposed left hand side elevation

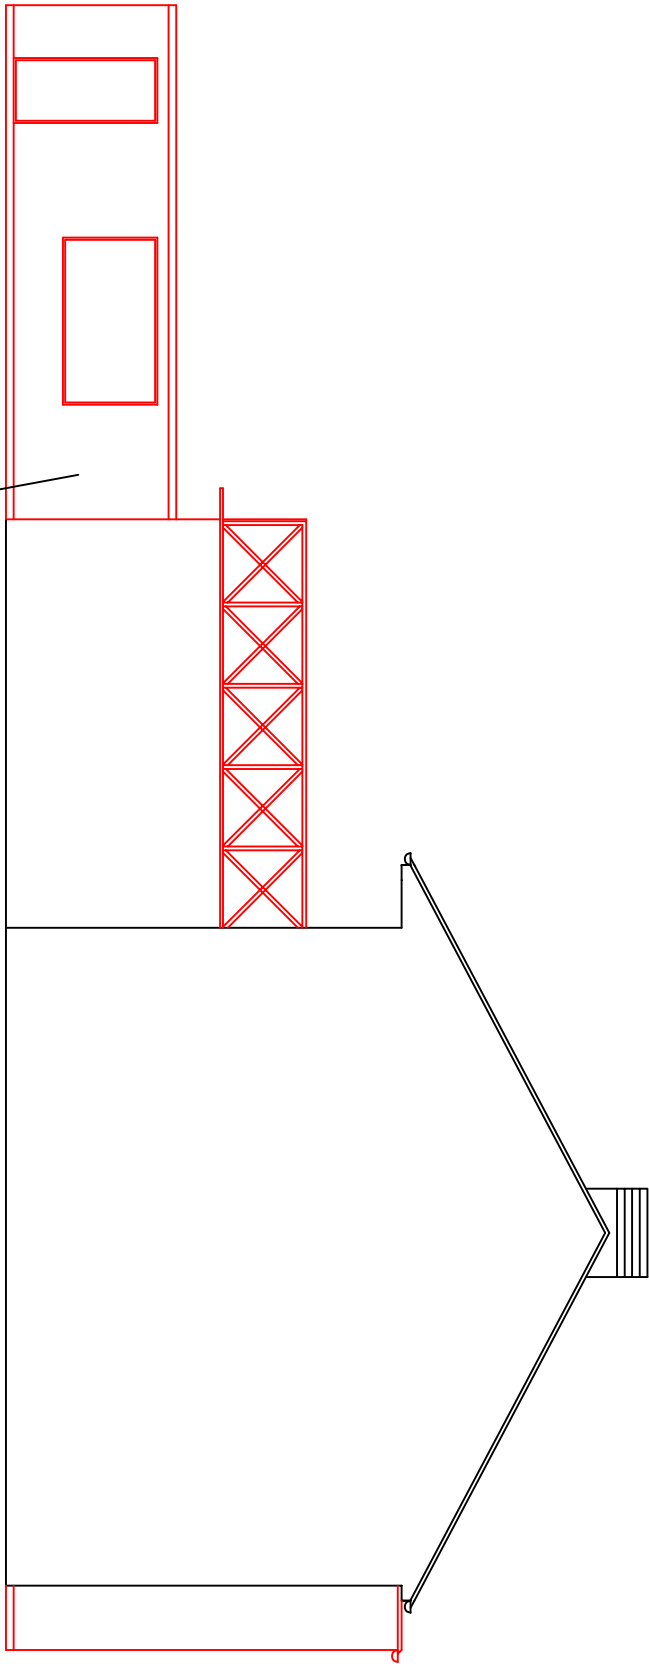

1:100 Scale

