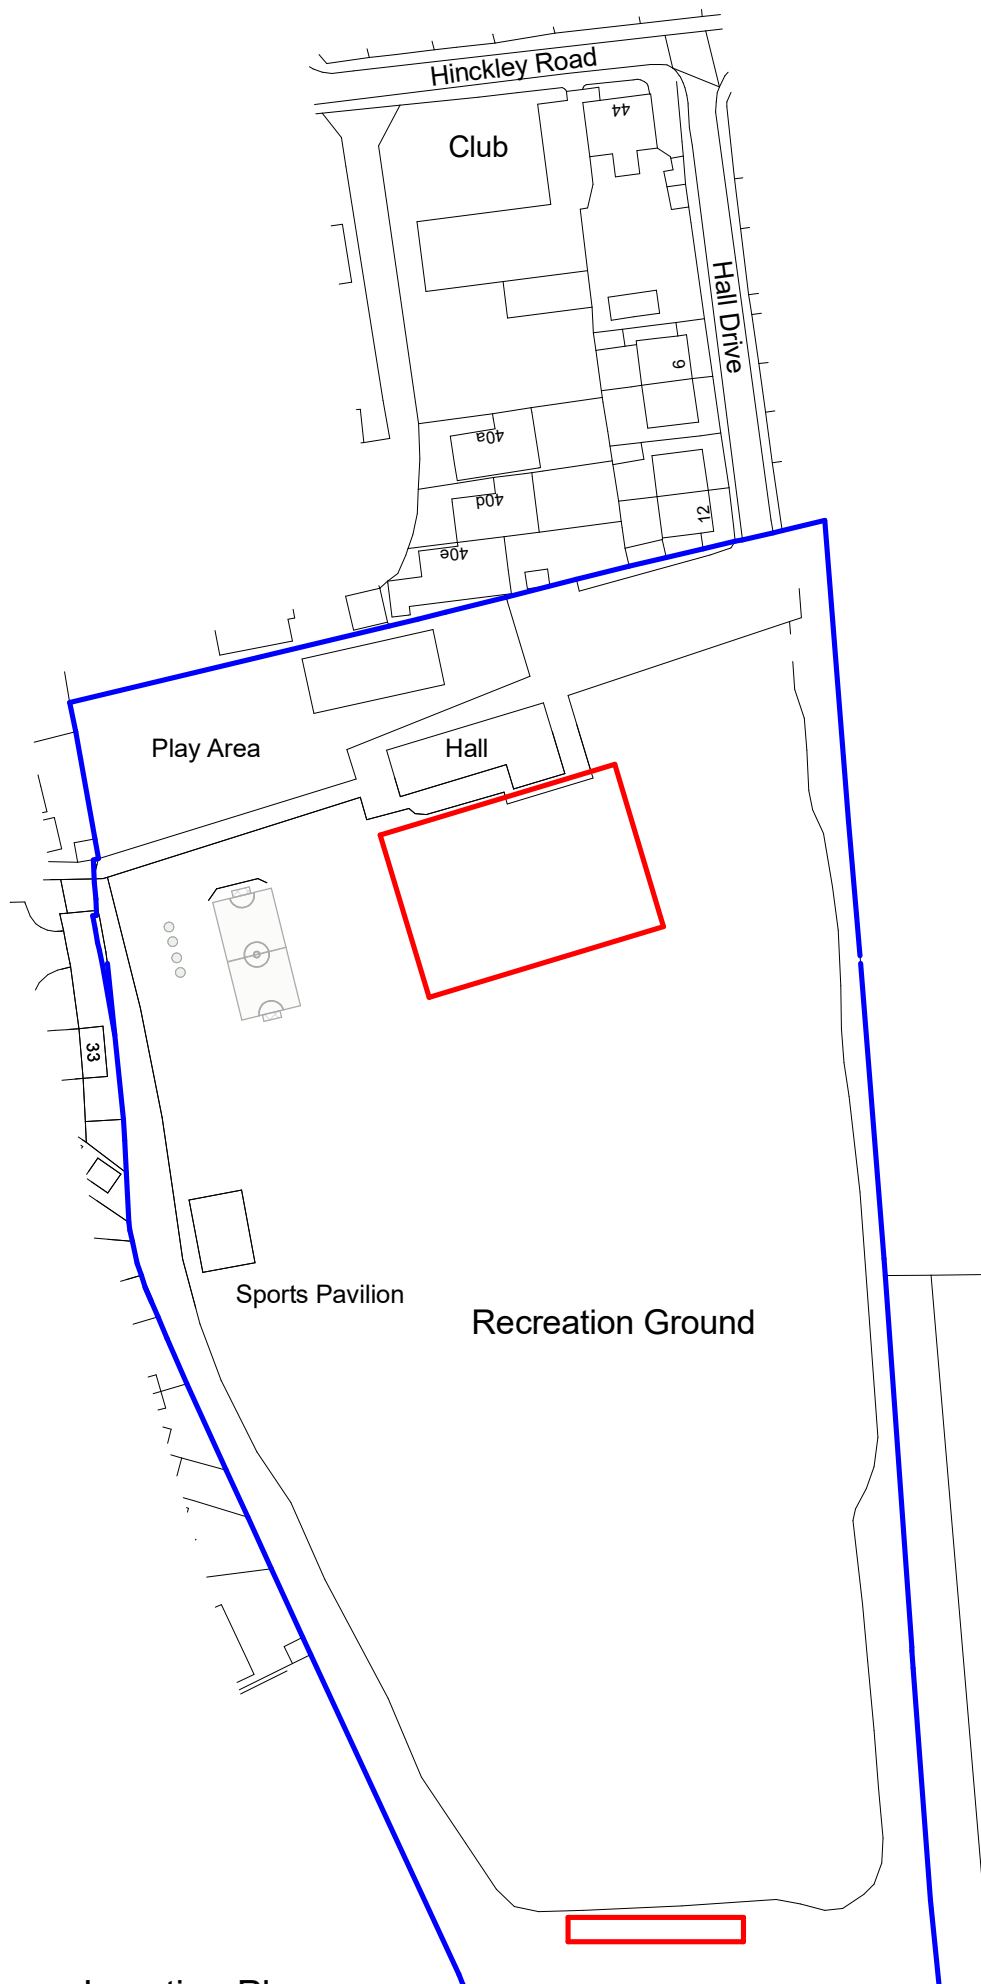


HAYWARD
architects

19 Station Road
Hinckley
Leicestershire
LE10 1AW

Tel: 01455 635 665

www.haywardarchitects.co.uk

Client	Stoke Golding Council		
Project	Proposed Pump Track Hall Lane Stoke Golding		
Drawing	Location Plan		
Scale	1:1250	Sheet	A4
Date	July 2026	Author	MO
		Checked by	LW
Job No.	26/63	Drawing No.	02
Drawing Status	Planning		

THE COPYRIGHT OF THIS DRAWING IS VESTED IN HAYWARD ARCHITECTS LTD.
REPRODUCTION IN ANY FORM, EITHER IN WHOLE OR IN PART IS FORBIDDEN
WITHOUT THE PRIOR WRITTEN PERMISSION
OF THE COPYRIGHT HOLDER. DO NOT SCALE FROM DRAWING AND ONLY
FIGURED DIMENSIONS ARE TO BE USED

Location Plan
1:1250

