


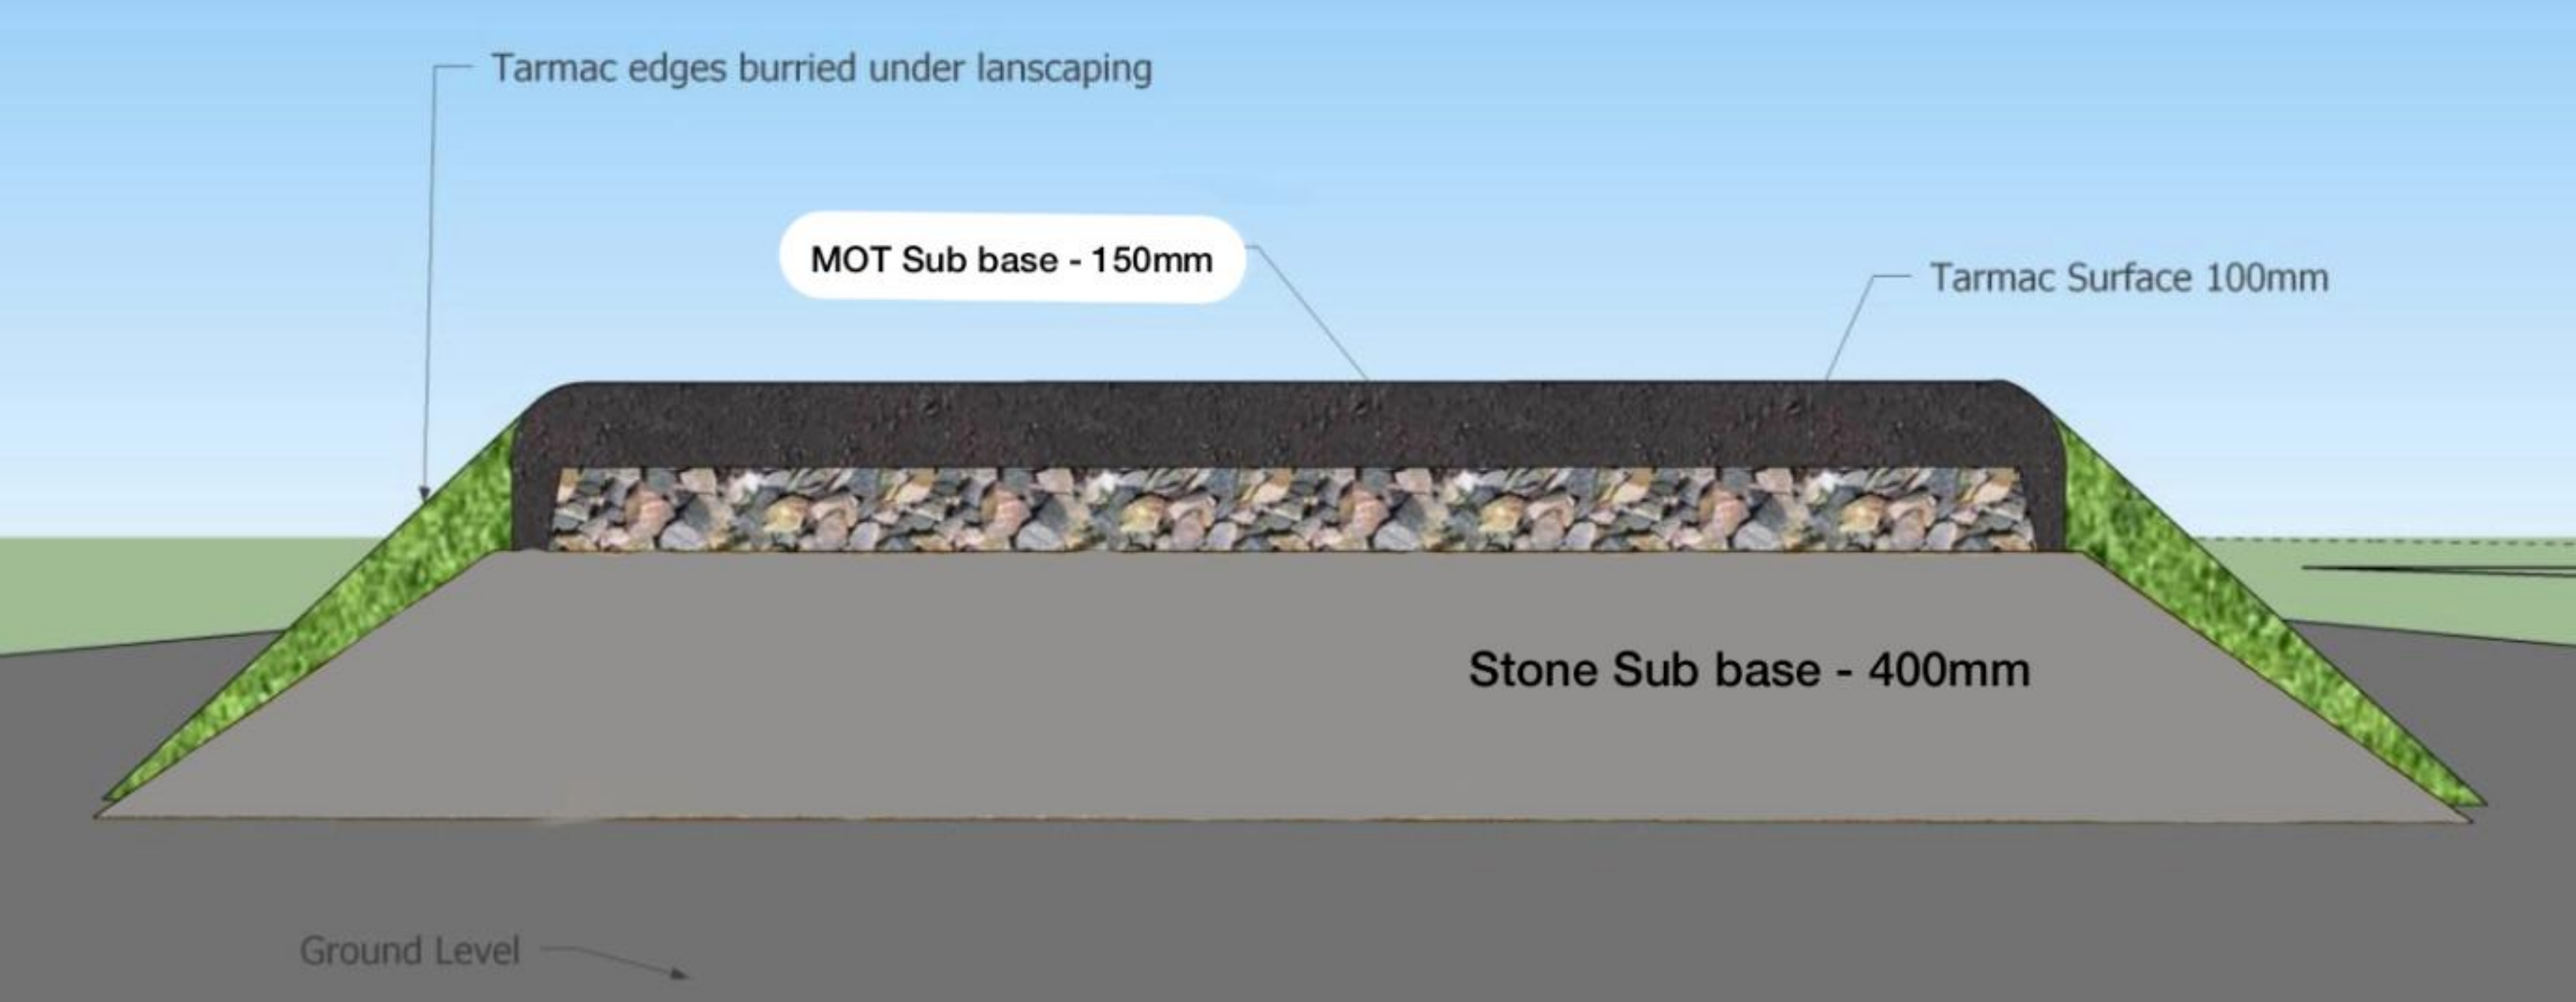

Tarmac edges burried under lanscaping

MOT Sub base - 150mm

Tarmac Surface 100mm

Stone Sub base - 400mm

Ground Level