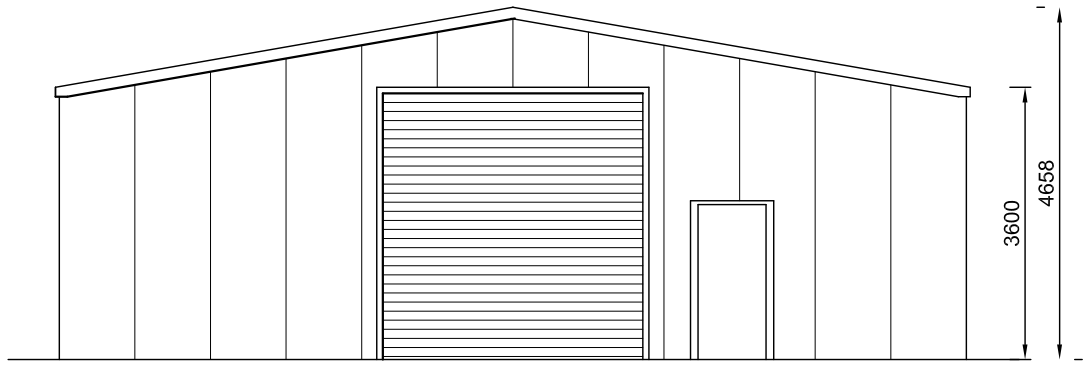

Front Elevation (South)

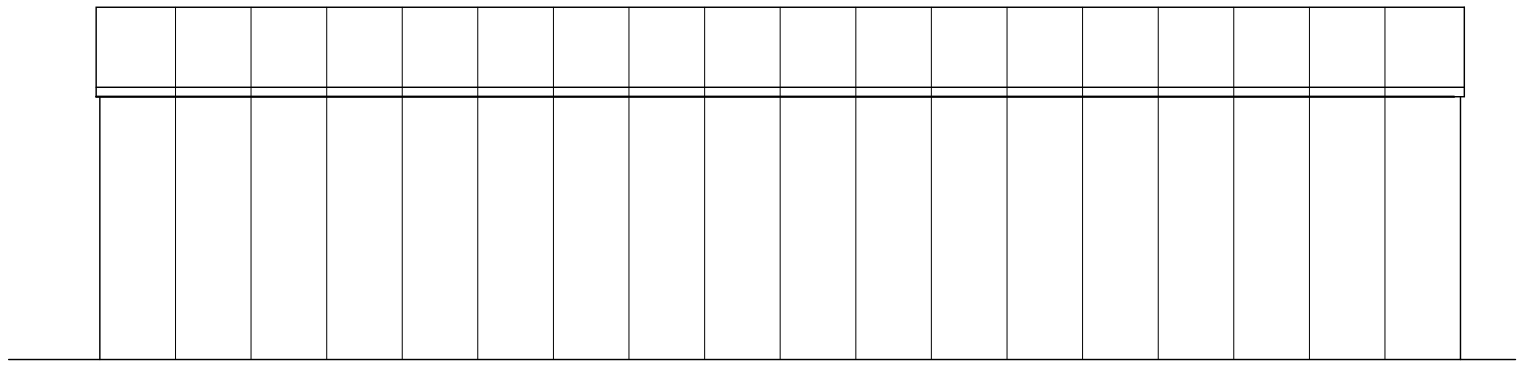

Side Elevation (West)

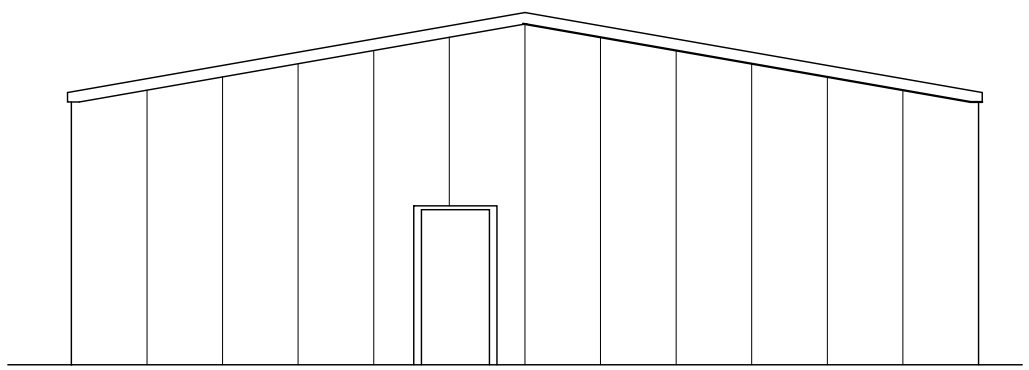

Rear Elevation (North)

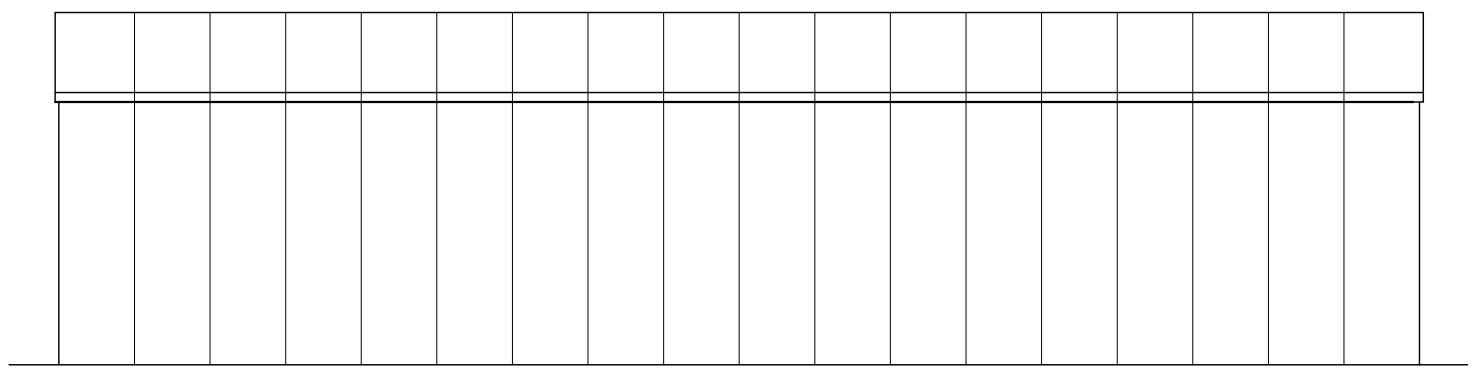

Side Elevation (East)



Plan

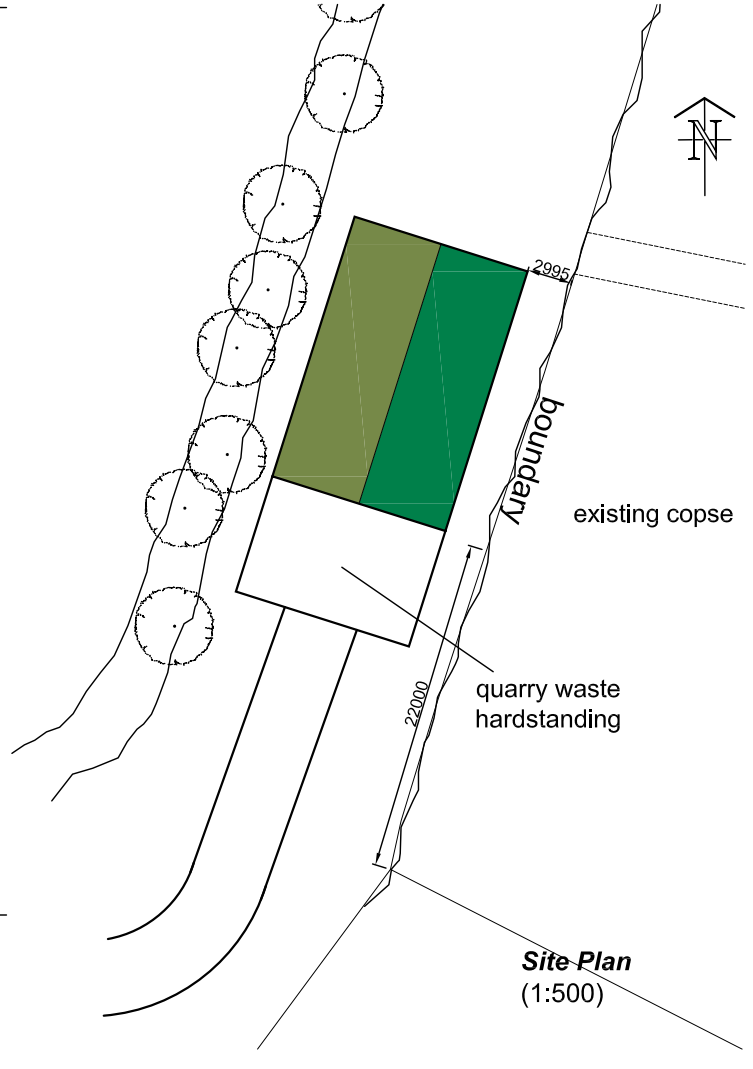

Site Plan
(1:500)

rev '2' - 27.11.07 - amend building position (site plan)

BRIAN DEARLOVE PARTNERSHIP
Unit C Edward House
Grange Business Park
Enderby Road,Whetstone
Leicester tel (0116) 2783355

Greenkeepers Store

PROPOSED DEVELOPMENT

Proposed Golf Course
Bosworth Fields
Market Bosworth
Leicestershire

date	drg.no.
Nov 07	3717/A2
scale 1:100, 1:500	