


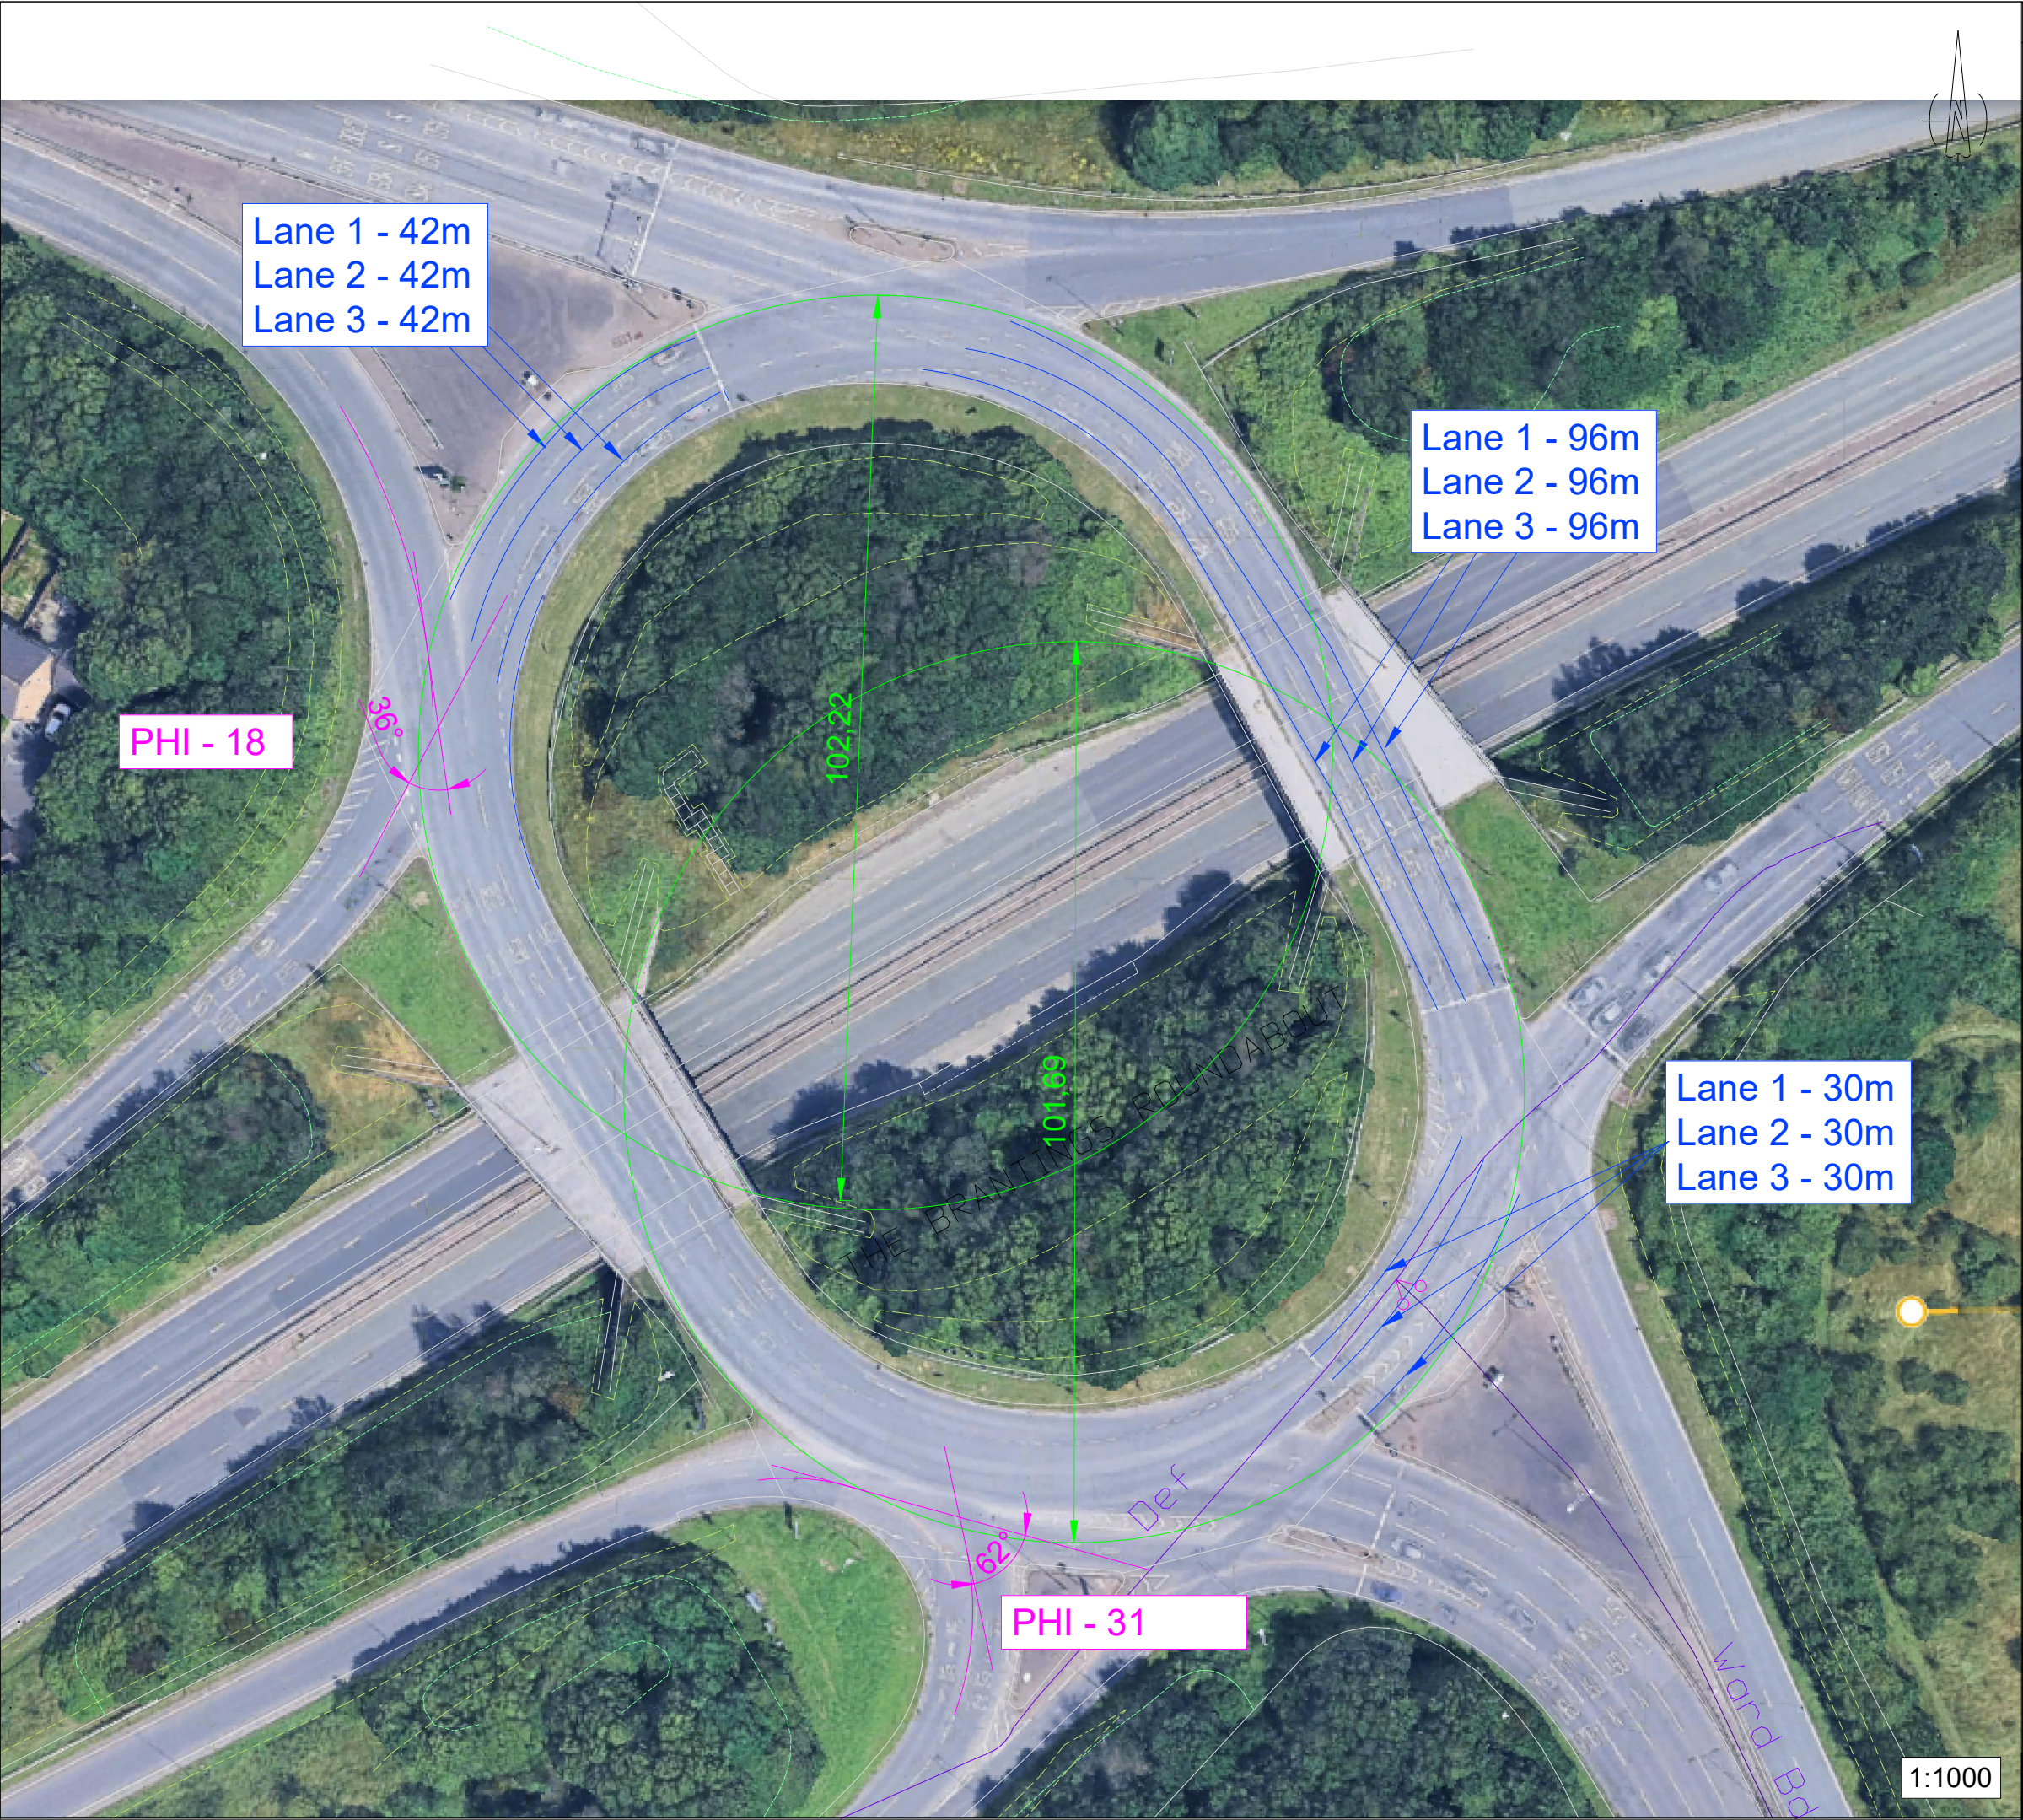

Date of 1st Issue 30.03.26	Description First Issue	Drawn by OT	Checked by JC
-------------------------------	----------------------------	----------------	------------------

REVISIONS

Mark	Revision	Drawn	Date	Chkd
A	Geometric measurments updated foolowwng NH Comments	OH	10/07/25	JC

Key:

3.0m

Key Dimensions

Notes:

1. Drawing units are in metres unless specified otherwise.

A3 SCALE
As shown

Drawing Title
Sacheverell Way, Groby
A46/A50 Geometry

Client
Bloor Homes

Drawing Status
For Information

27 Park Street
Leamington Spa
CV32 4QN
E: info@ttc-transportplanning.com

ttc

Transportation
Consultancy

VALUE · EXCEED · TRUST · EXCELLENCE · CLARITY

Drawing Number
211040-07

Revision
A