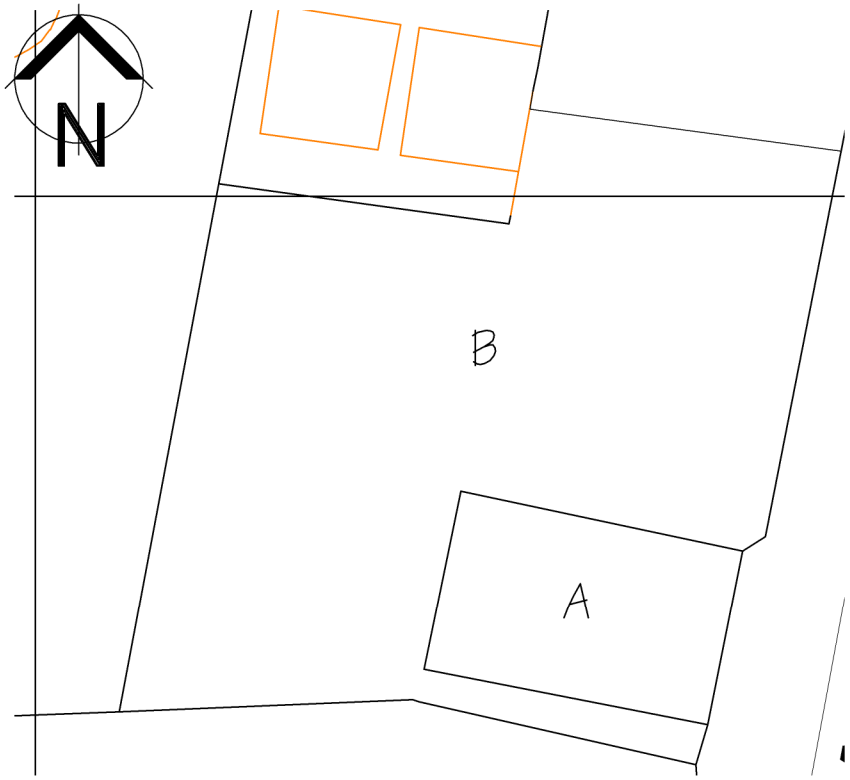


Existing Block Plan

Legend
A = Existing Garage
B = Laid to lawn

Printed or electronic copies of the plan can be scaled for planning purposes.

This drawing is issued for the sole and exclusive use of the named recipient. Distribution to any third party is on the strict understanding that no liability is accepted by Stuarch for any discrepancies, errors or omissions that may be present, and no guarantee is offered as to the accuracy of information shown.
© Crown Copyright 2007. All rights reserved. Licence number 100020449

Rev	Date	Description	By
#	#	#	sAh

stuarch
Tel: 07948 382917 e:1stuarch@gmail.com

Project

Rear development at
63, Heath Lane,
Earl Shilton

Client

Mr D Hollingworth

Drawing

Existing Block Plan

Drg No: 02-2617_00 Rev #

Scale 1: 200 @A4 Date 02.06.26