

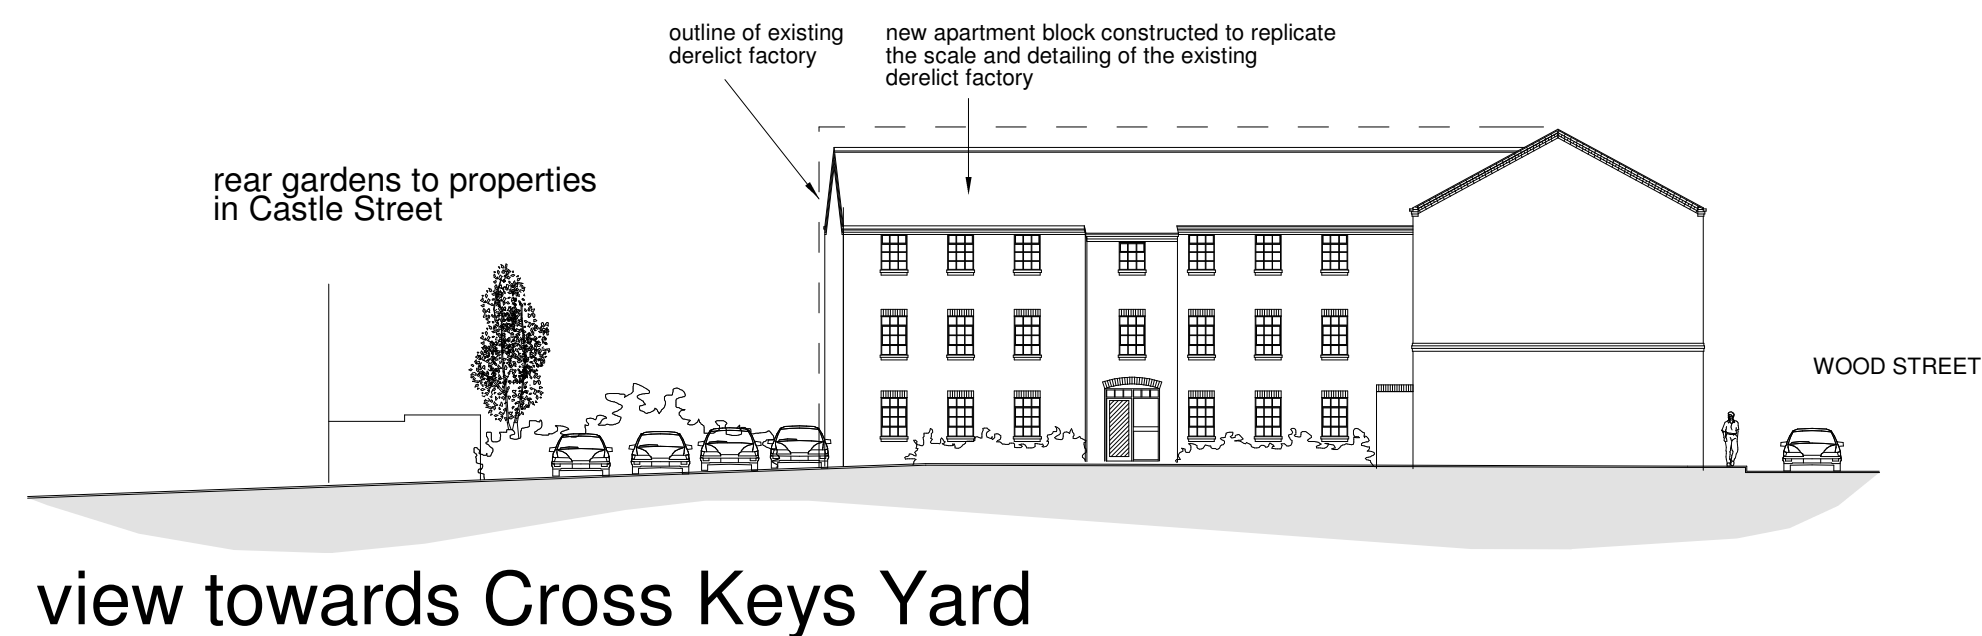


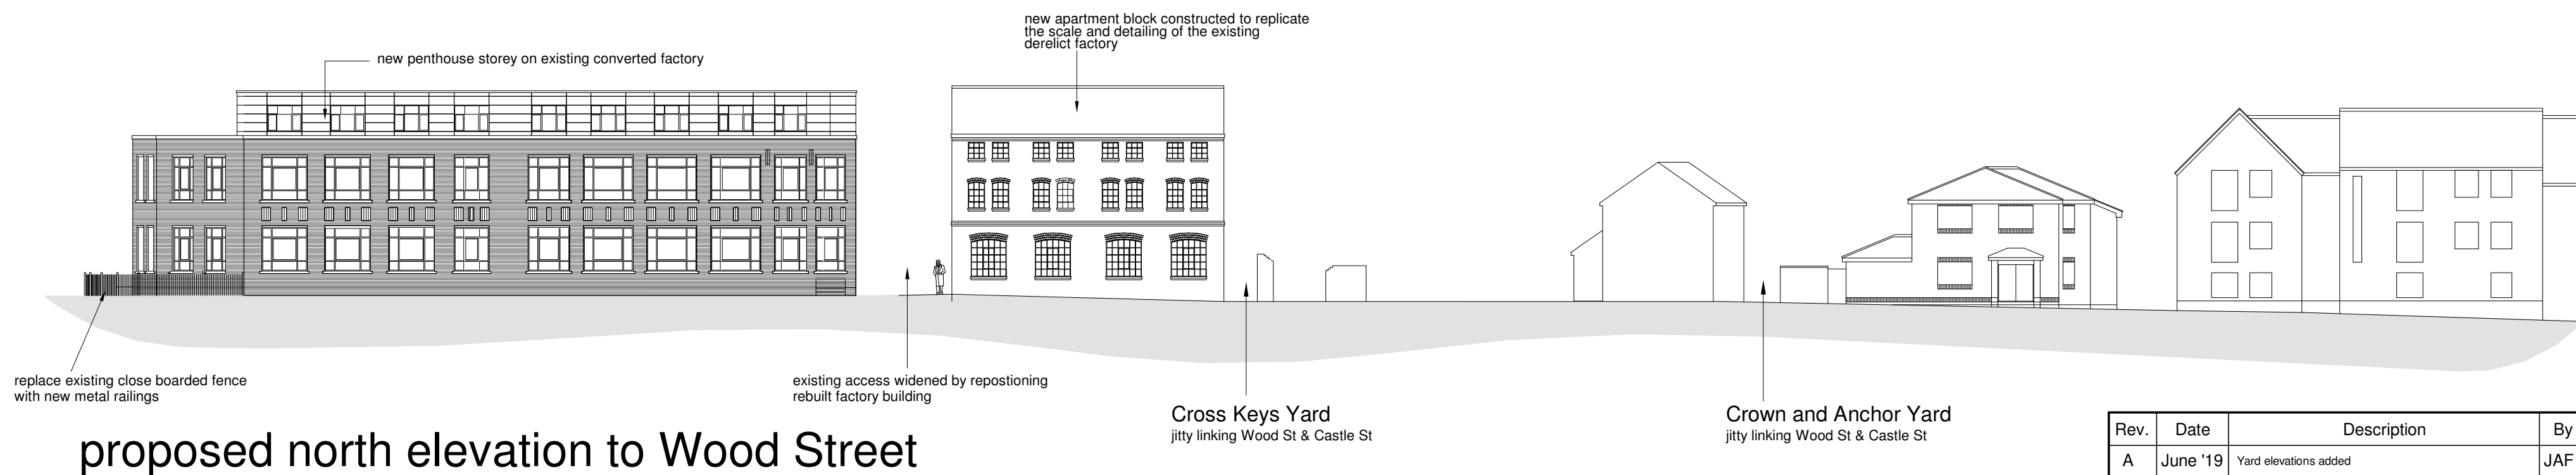

Rev.	Date	Description	By	Ckd
A	June '19	Yard elevations added	JAF	
B	May '21	Scheme amended to remove adjacent site	ZLM	
C	13.06.23	Proposed penthouse amended	ZLM	
D	15.06.23	Elevation to Cross Keys Yard updated	ZLM	

Client Onyx Rose			hayward ARCHITECTS LTD 19 Station Road Hinckley Leicestershire LE10 1AW Tel: 01455 635 6 Fax: 01455 618 9 www.hayward-architects.co.	
Project Title Proposed redevelopment Wood Street Hinckley				
Drawing Title Street elevations			Job No. 19/28	Drawing No. 06d
Scale 1:200	Date April 2019	Sheet A2		
Author JRH	Checked by ZLM			
THE COPYRIGHT OF THIS DRAWING IS VESTED IN HAYWARD ARCHITECTS LTD. REPRODUCTION IN ANY FORM EITHER IN WHOLE OR IN PART IS FORBIDDEN WITHOUT THE PRIOR WRITTEN PERMISSION OF THE COPYRIGHT HOLDER. DO NOT SCALE FROM DRAWING AND ONLY FIGURED DIMENSIONS ARE TO BE USED			Status PLANNING	

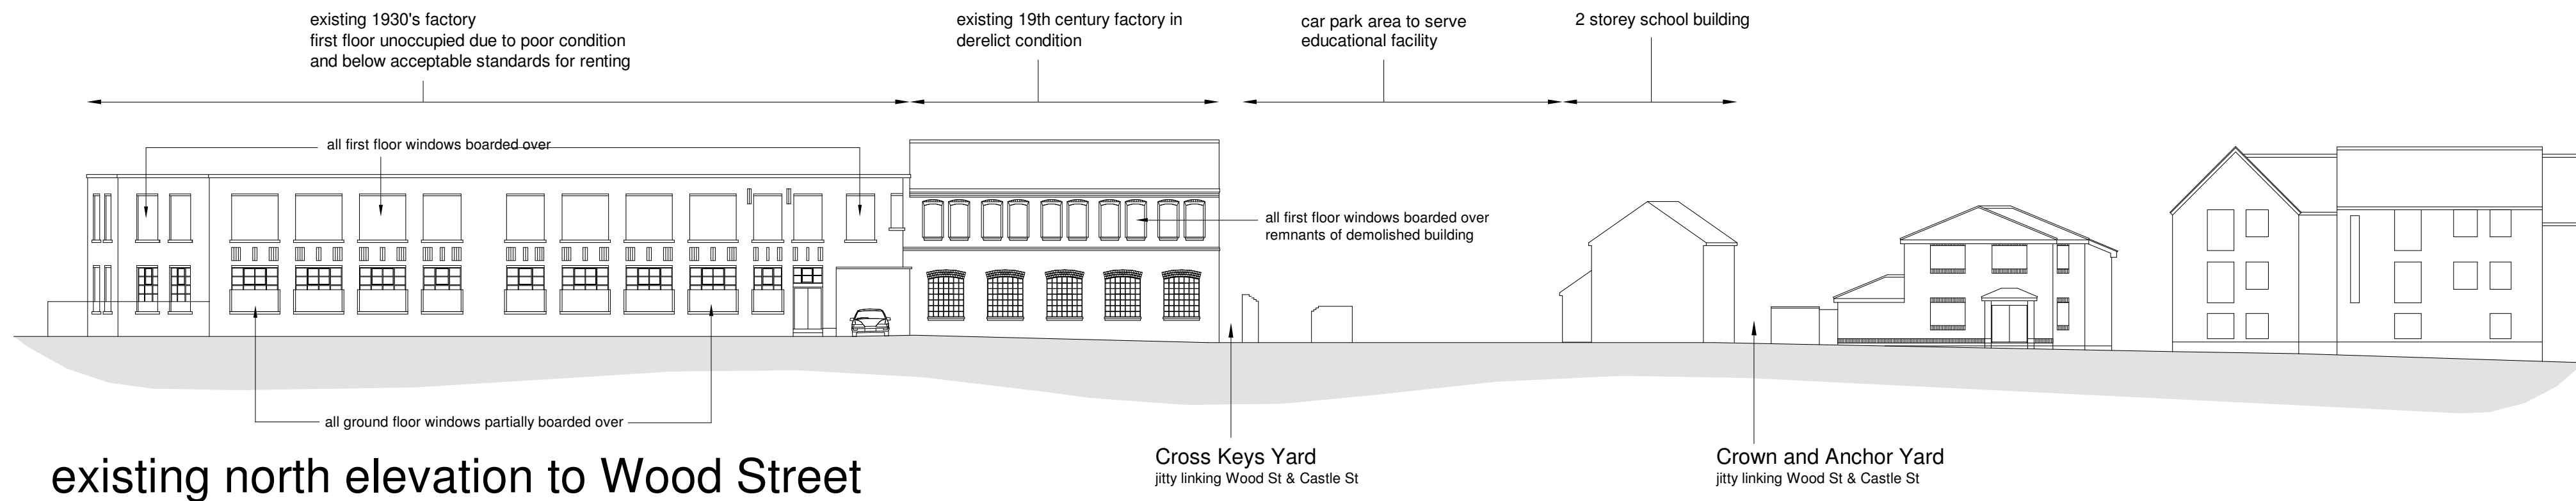