


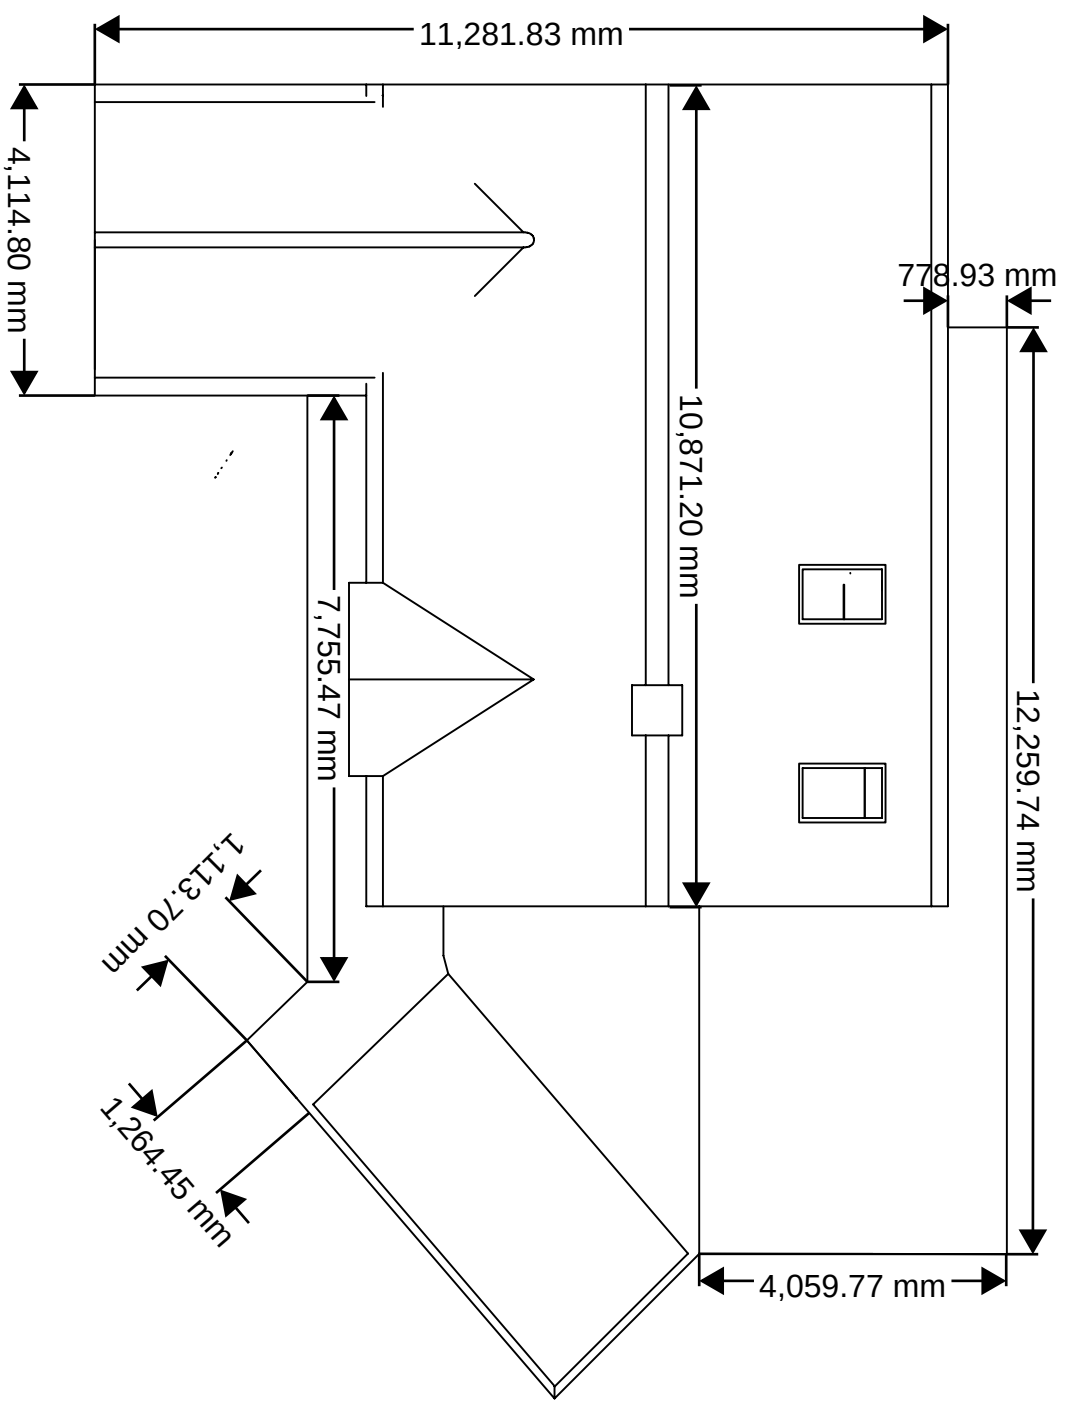

MILBURRIE
CONSTRUCTION

Client:

Mr & Mrs Butler-Milbourne
4 Desford Lane,
Kirkby Mallory,
Leicestershire.
LE9 7QF

Project:

101-MCL-19-RBM
4 Desford Lane, Roof Extension

Drawing Title:

Proposed Roof Layout

Revision: 1.0

Date: 30/04/2021

Scale:

1:100