

NO DIMENSIONS TO BE SCALED FROM THIS DRAWING


This drawing is issued for the sole and exclusive use of the named recipient. Distribution to any third party is on the strict understanding that no liability is accepted by Pick Everard for any discrepancies, errors or omissions that may be present, and no guarantee is offered as to the accuracy of information shown

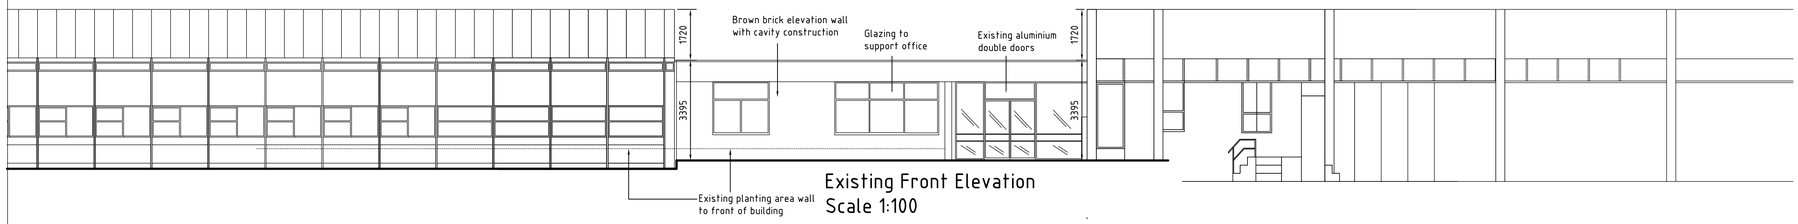


Existing Front Elevation
Scale 1:100

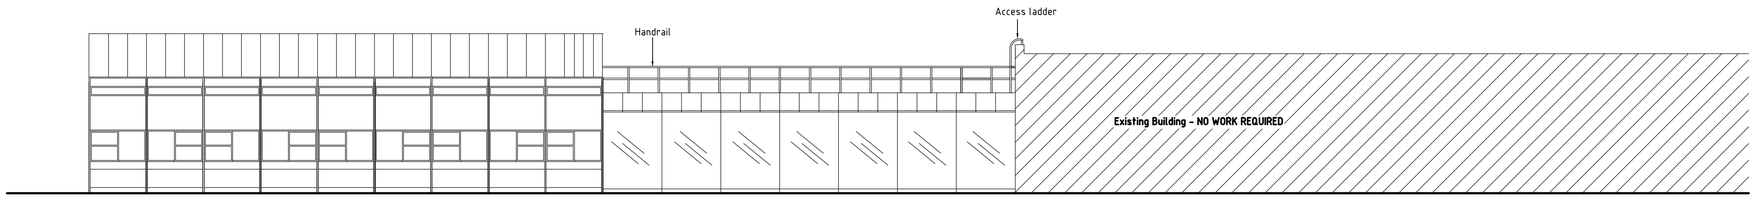


Existing Rear Elevation
Scale 1:100

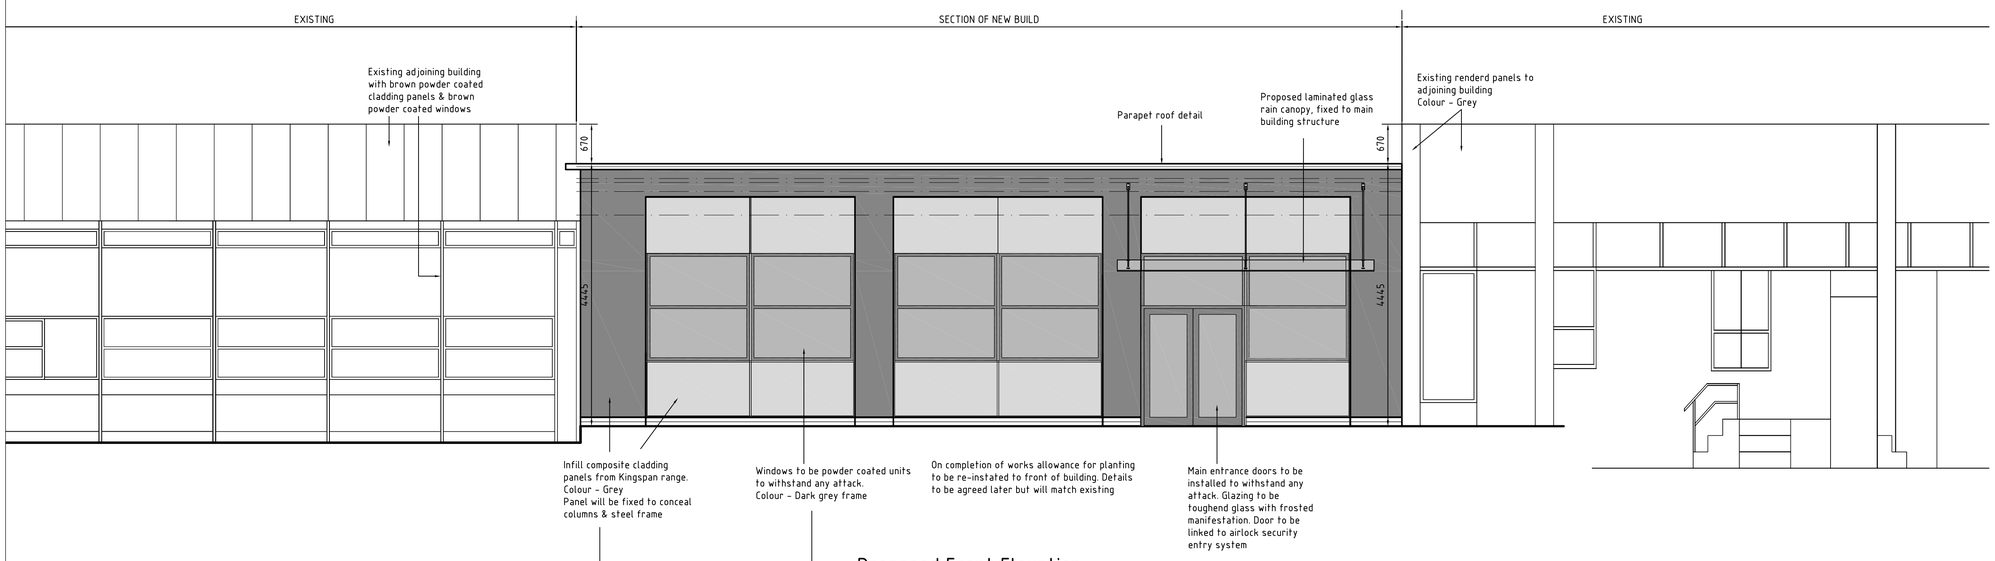

Proposed Front Elevation
Scale 1:50

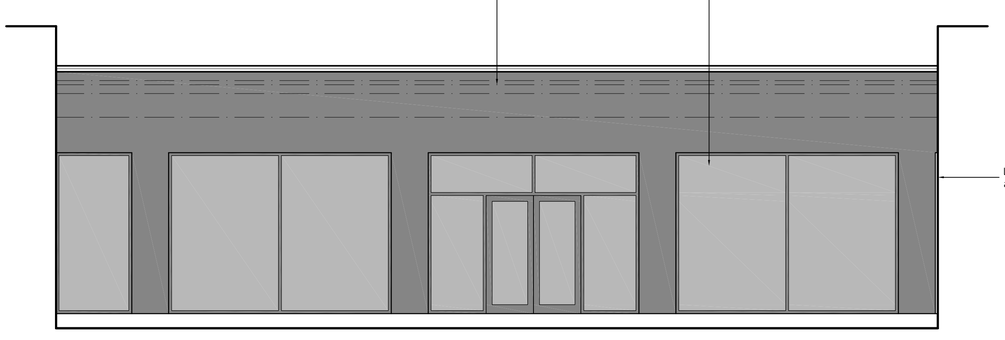

Proposed Rear Elevation
Scale 1:50

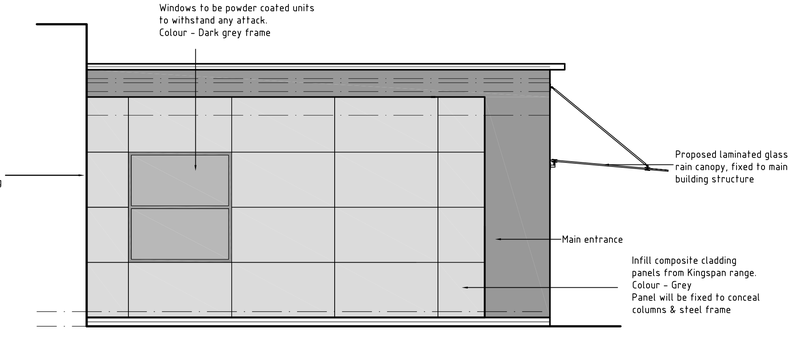

Proposed Side Elevation
Scale 1:50

A	First issue	06.07.10	PTG	RDS
Revisions		Date	Drawn	Chk'd

Client
National Grid
Hinckley

Architects
Consulting Engineers
Project Managers
Surveyors
PICK EVERARD
Halford House
Charles Street
Leicester
LE1 1HA
Phone 0116 223 4400
Fax 0116 223 4411/22/33
consultants@pickeverard.co.uk
www.pickeverard.co.uk

Project
Block 3
Control Room Refurbishment

Drawing Title: Existing & Proposed Elevations	Status: Planning
	Scale - unless otherwise stated: VARIES at A1
	Drawing Number: **100010/A/004** Rev: **A**