A S E X I S T I N G

N O T E S

1. Windows to habitable rooms to provide ventilation equal to 1/20th floor area of room & also 1/10th natural daylighting.
2. Underground drains to be in U.P.V.C. with ring seal joints & to comply with BS 4660 1971.
3. Structural timbers used to be of species Group S2 grade SO
4. Structural steelwork has been designed in accordance with BS 449.
5. P.V.C. wastes to comply with BS 3506 grade 2.

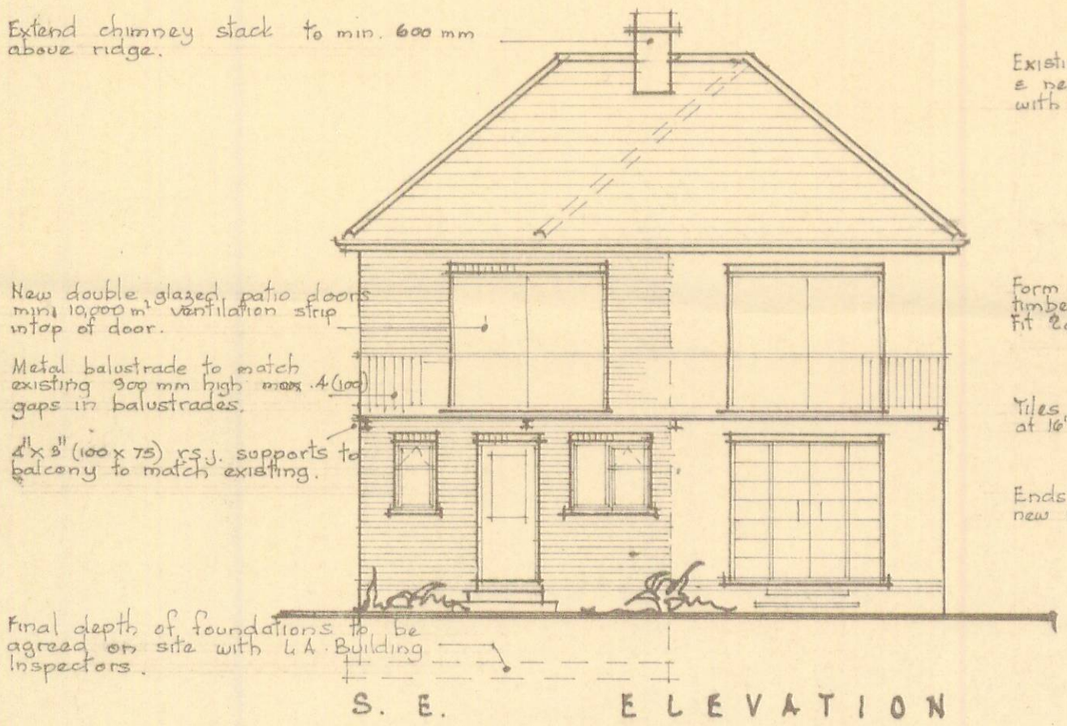

S. E. ELEVATION

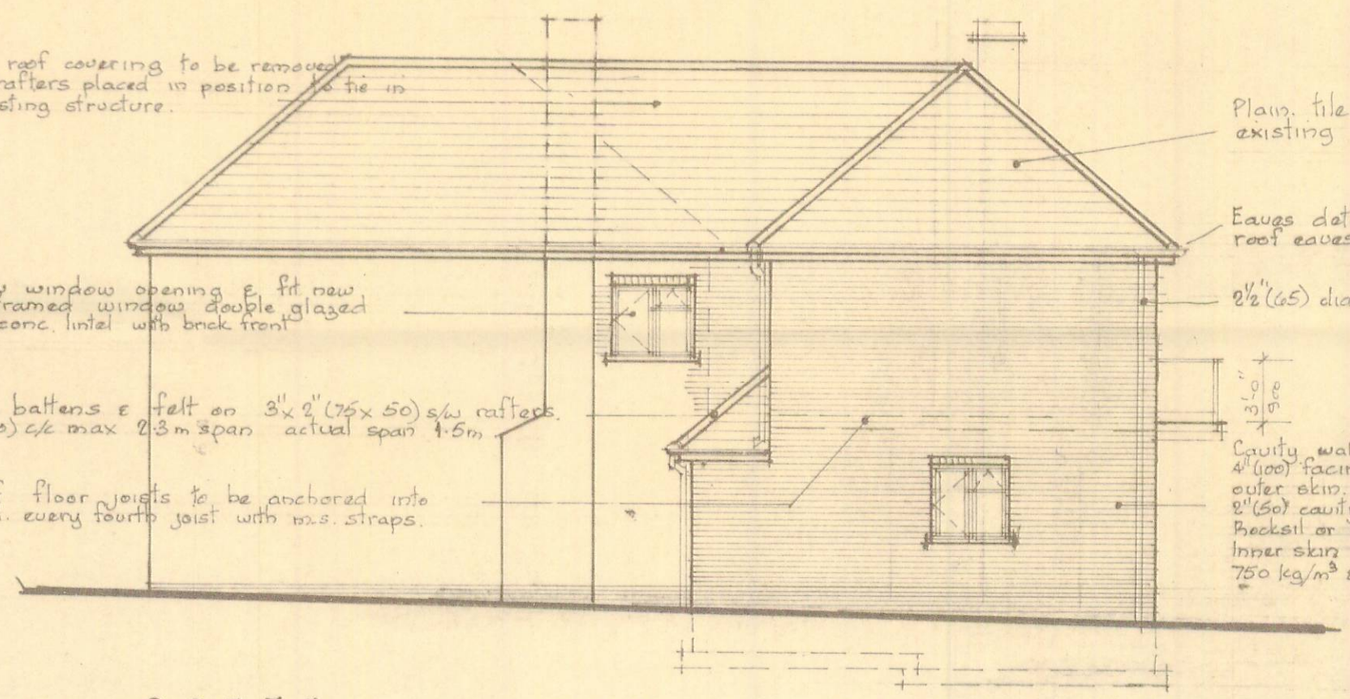

SOUTH WEST ELEVATION

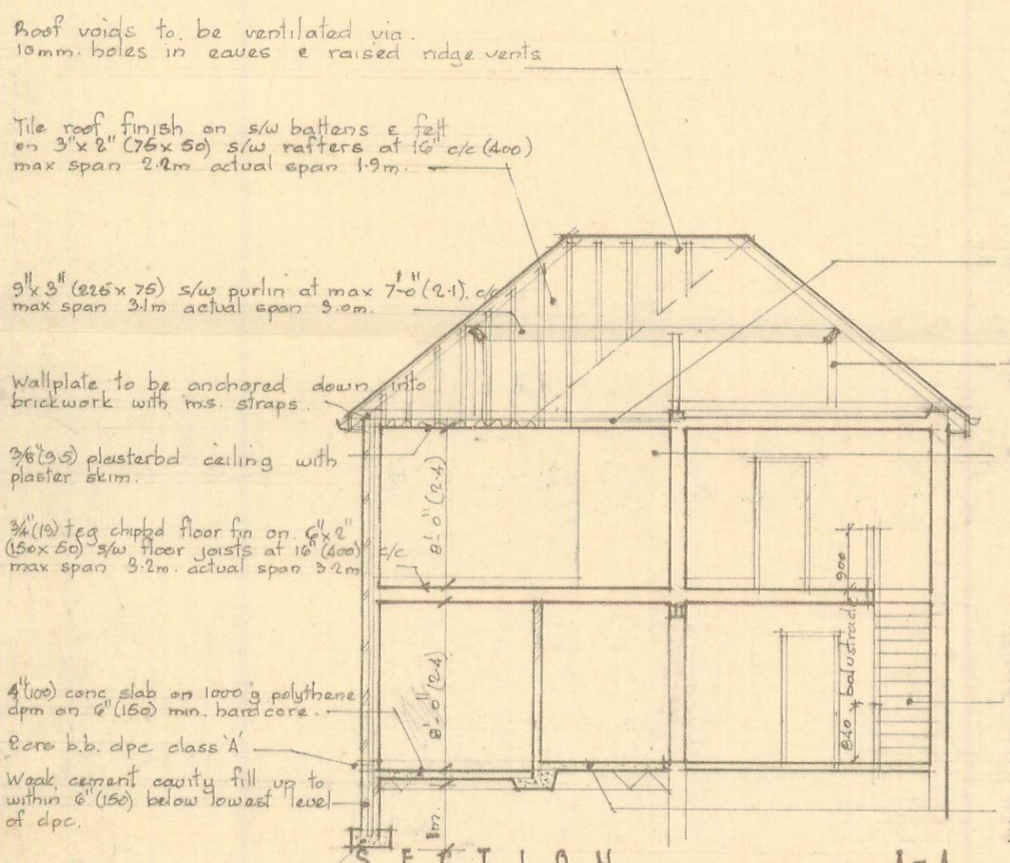

SECTION A-A

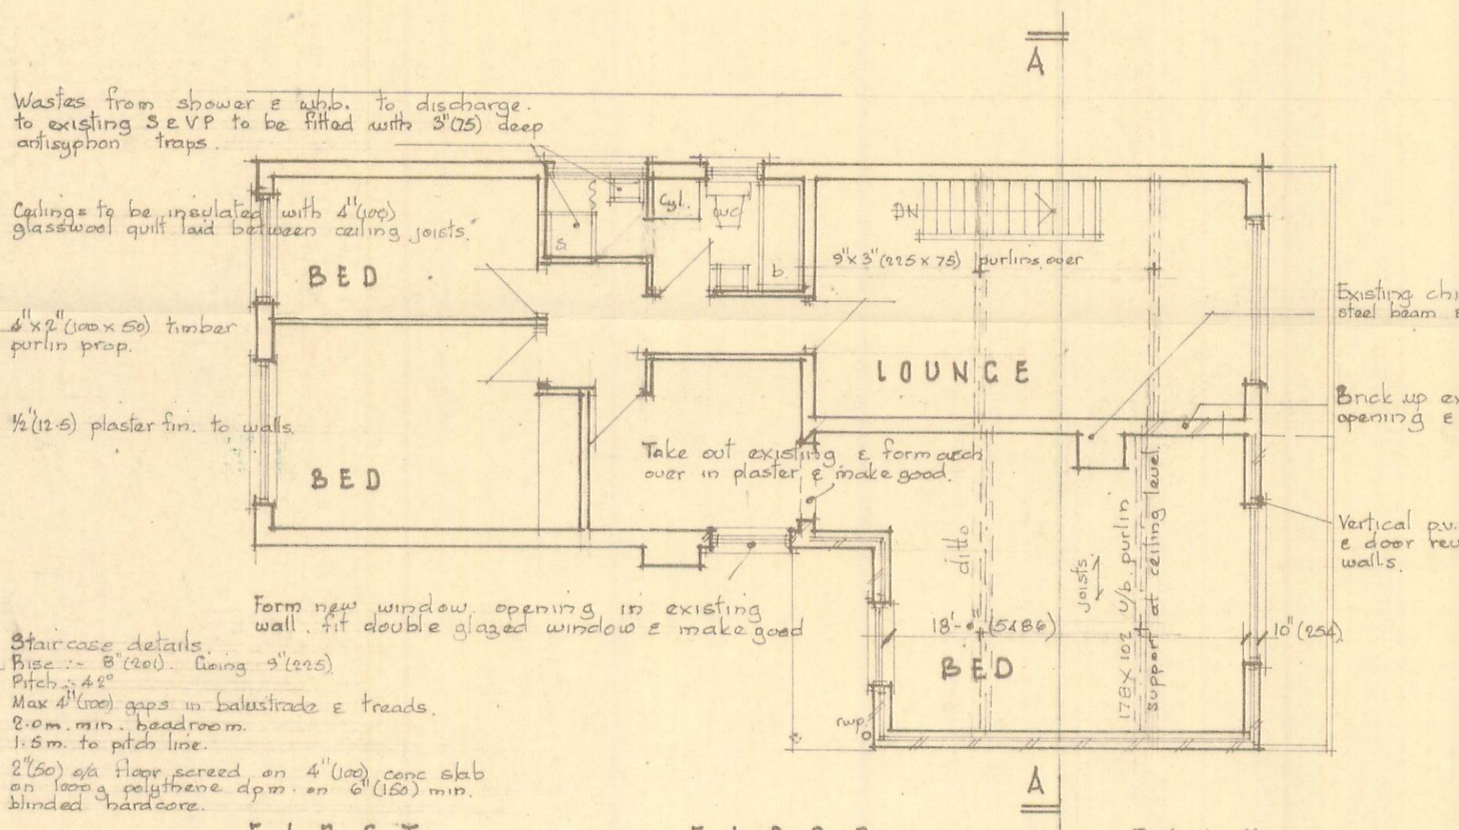

FIRST FLOOR PLAN

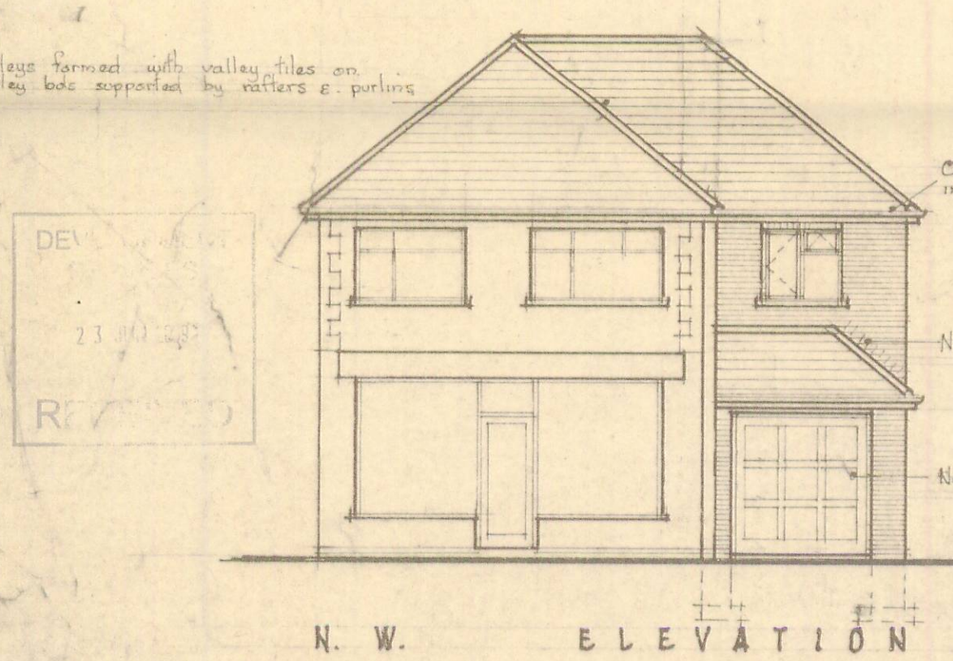

N. W. ELEVATION

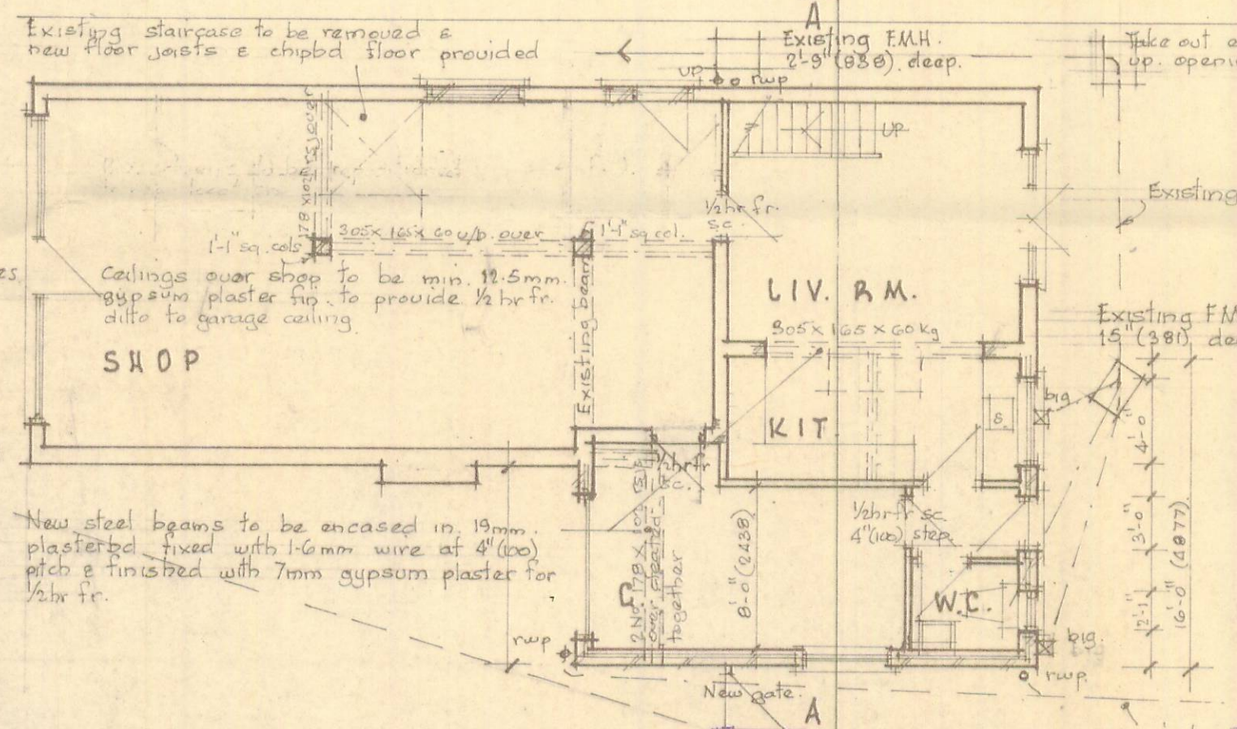

GROUND FLOOR PLAN.

80 ASHBY ROAD HINCKLEY

Scale 1:100.

Drwg No P042009. 2.