
C... 1:500

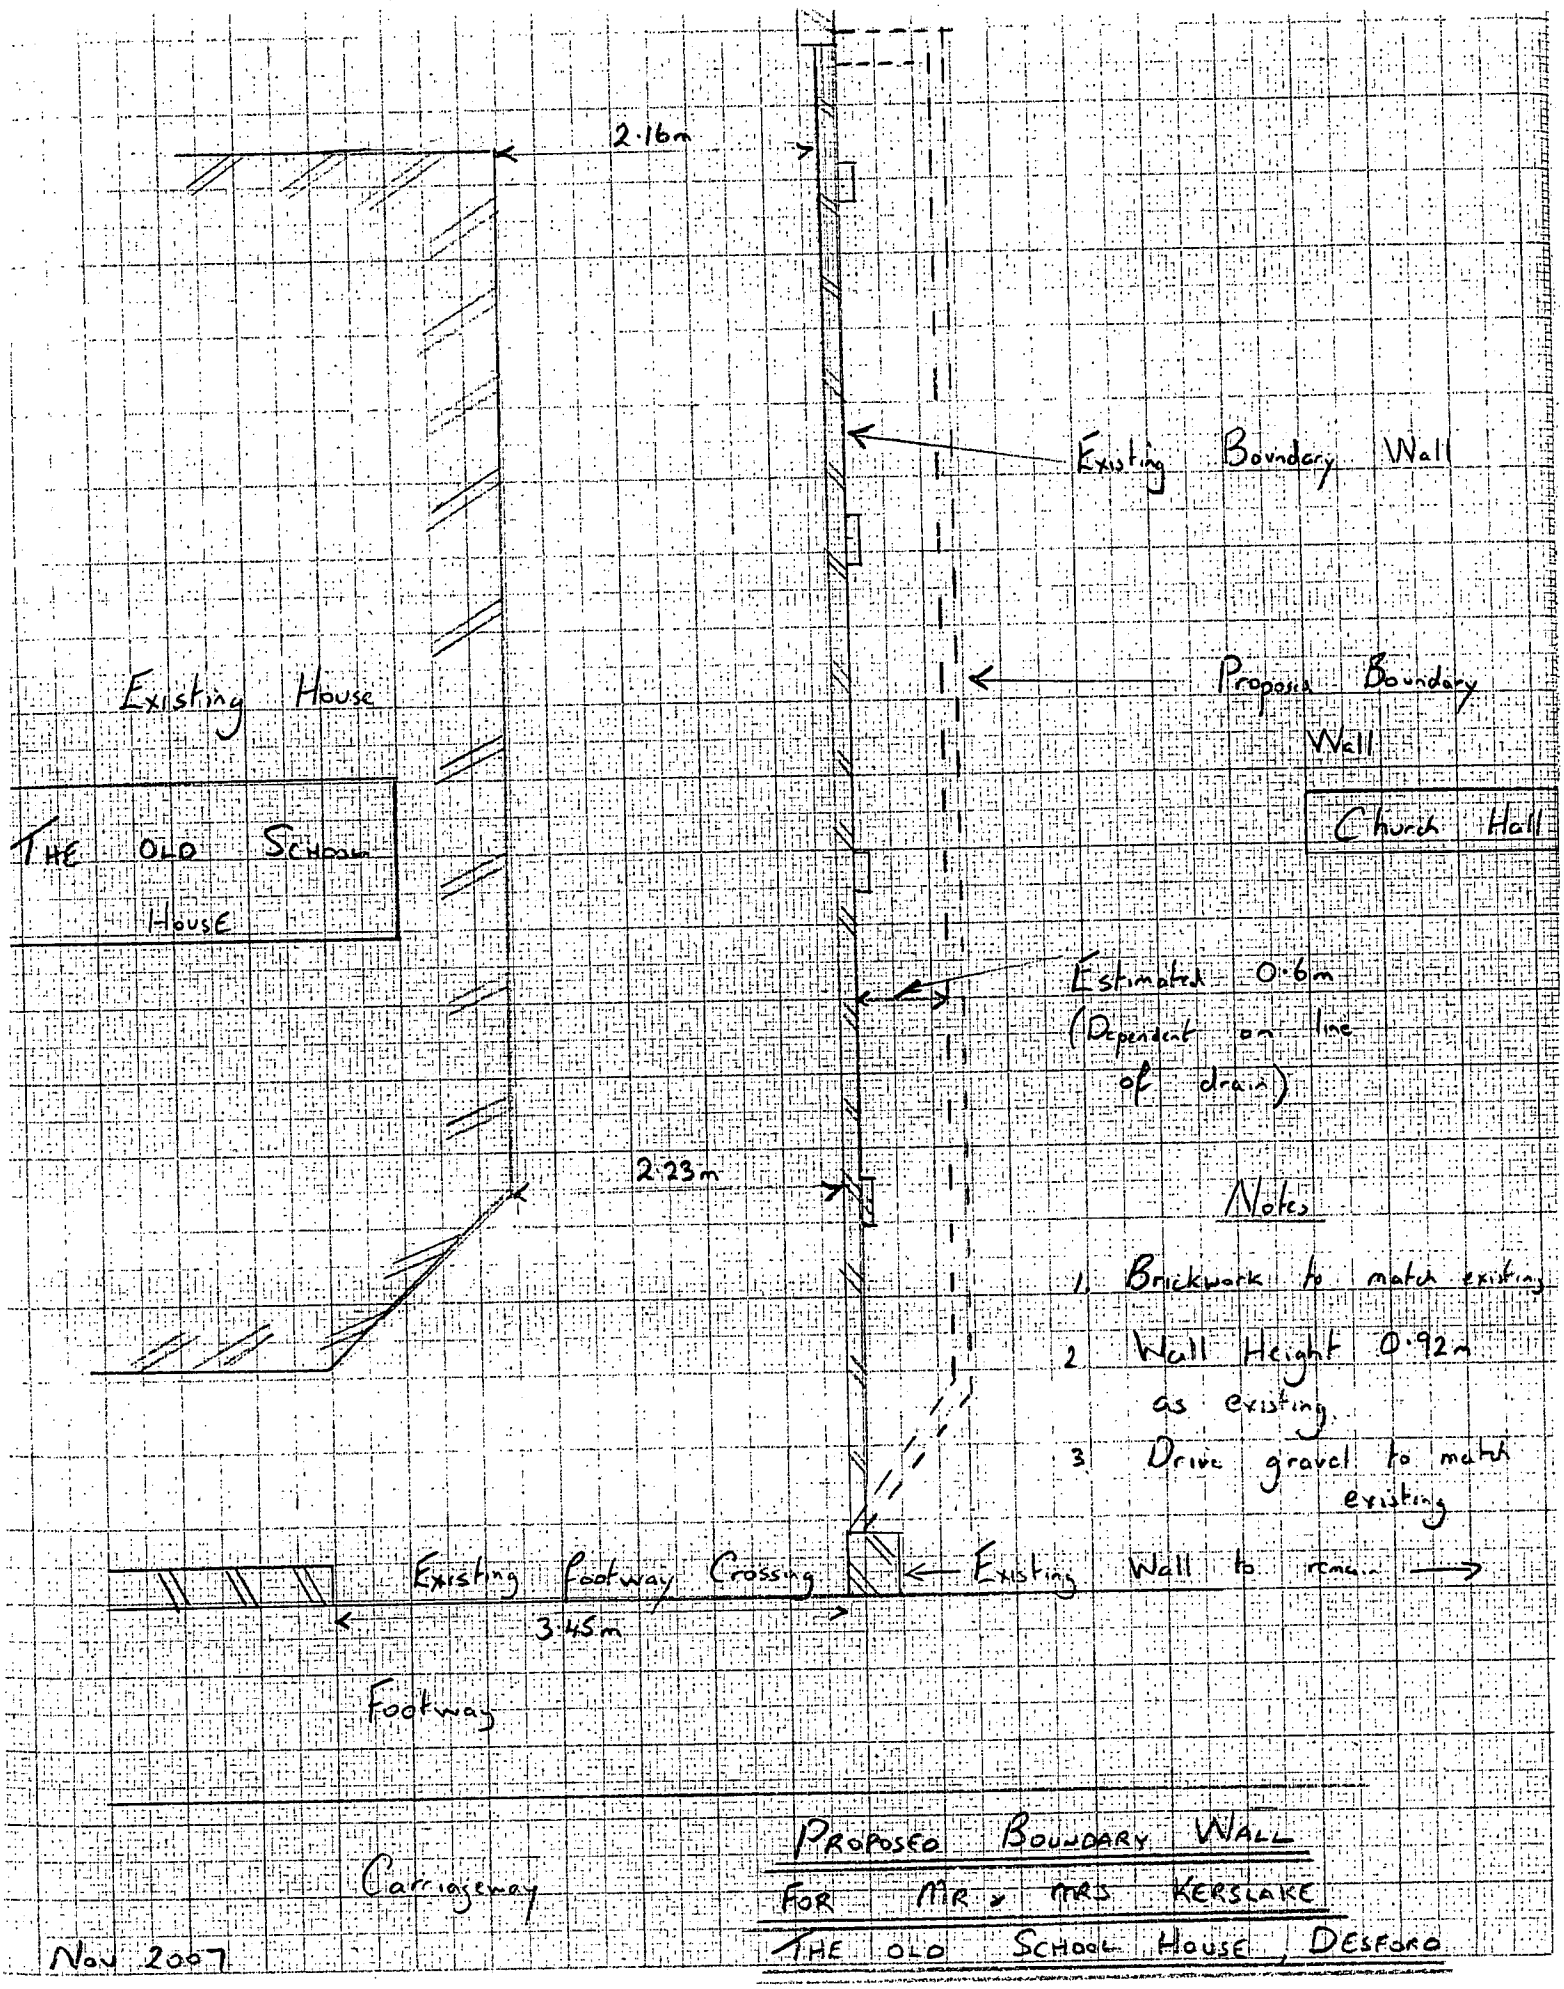

PROPOSED BOUNDARY WALL

FOR MR & MRS KERSLAKE

THE OLD SCHOOL HOUSE, DESFORD

Nov 2007