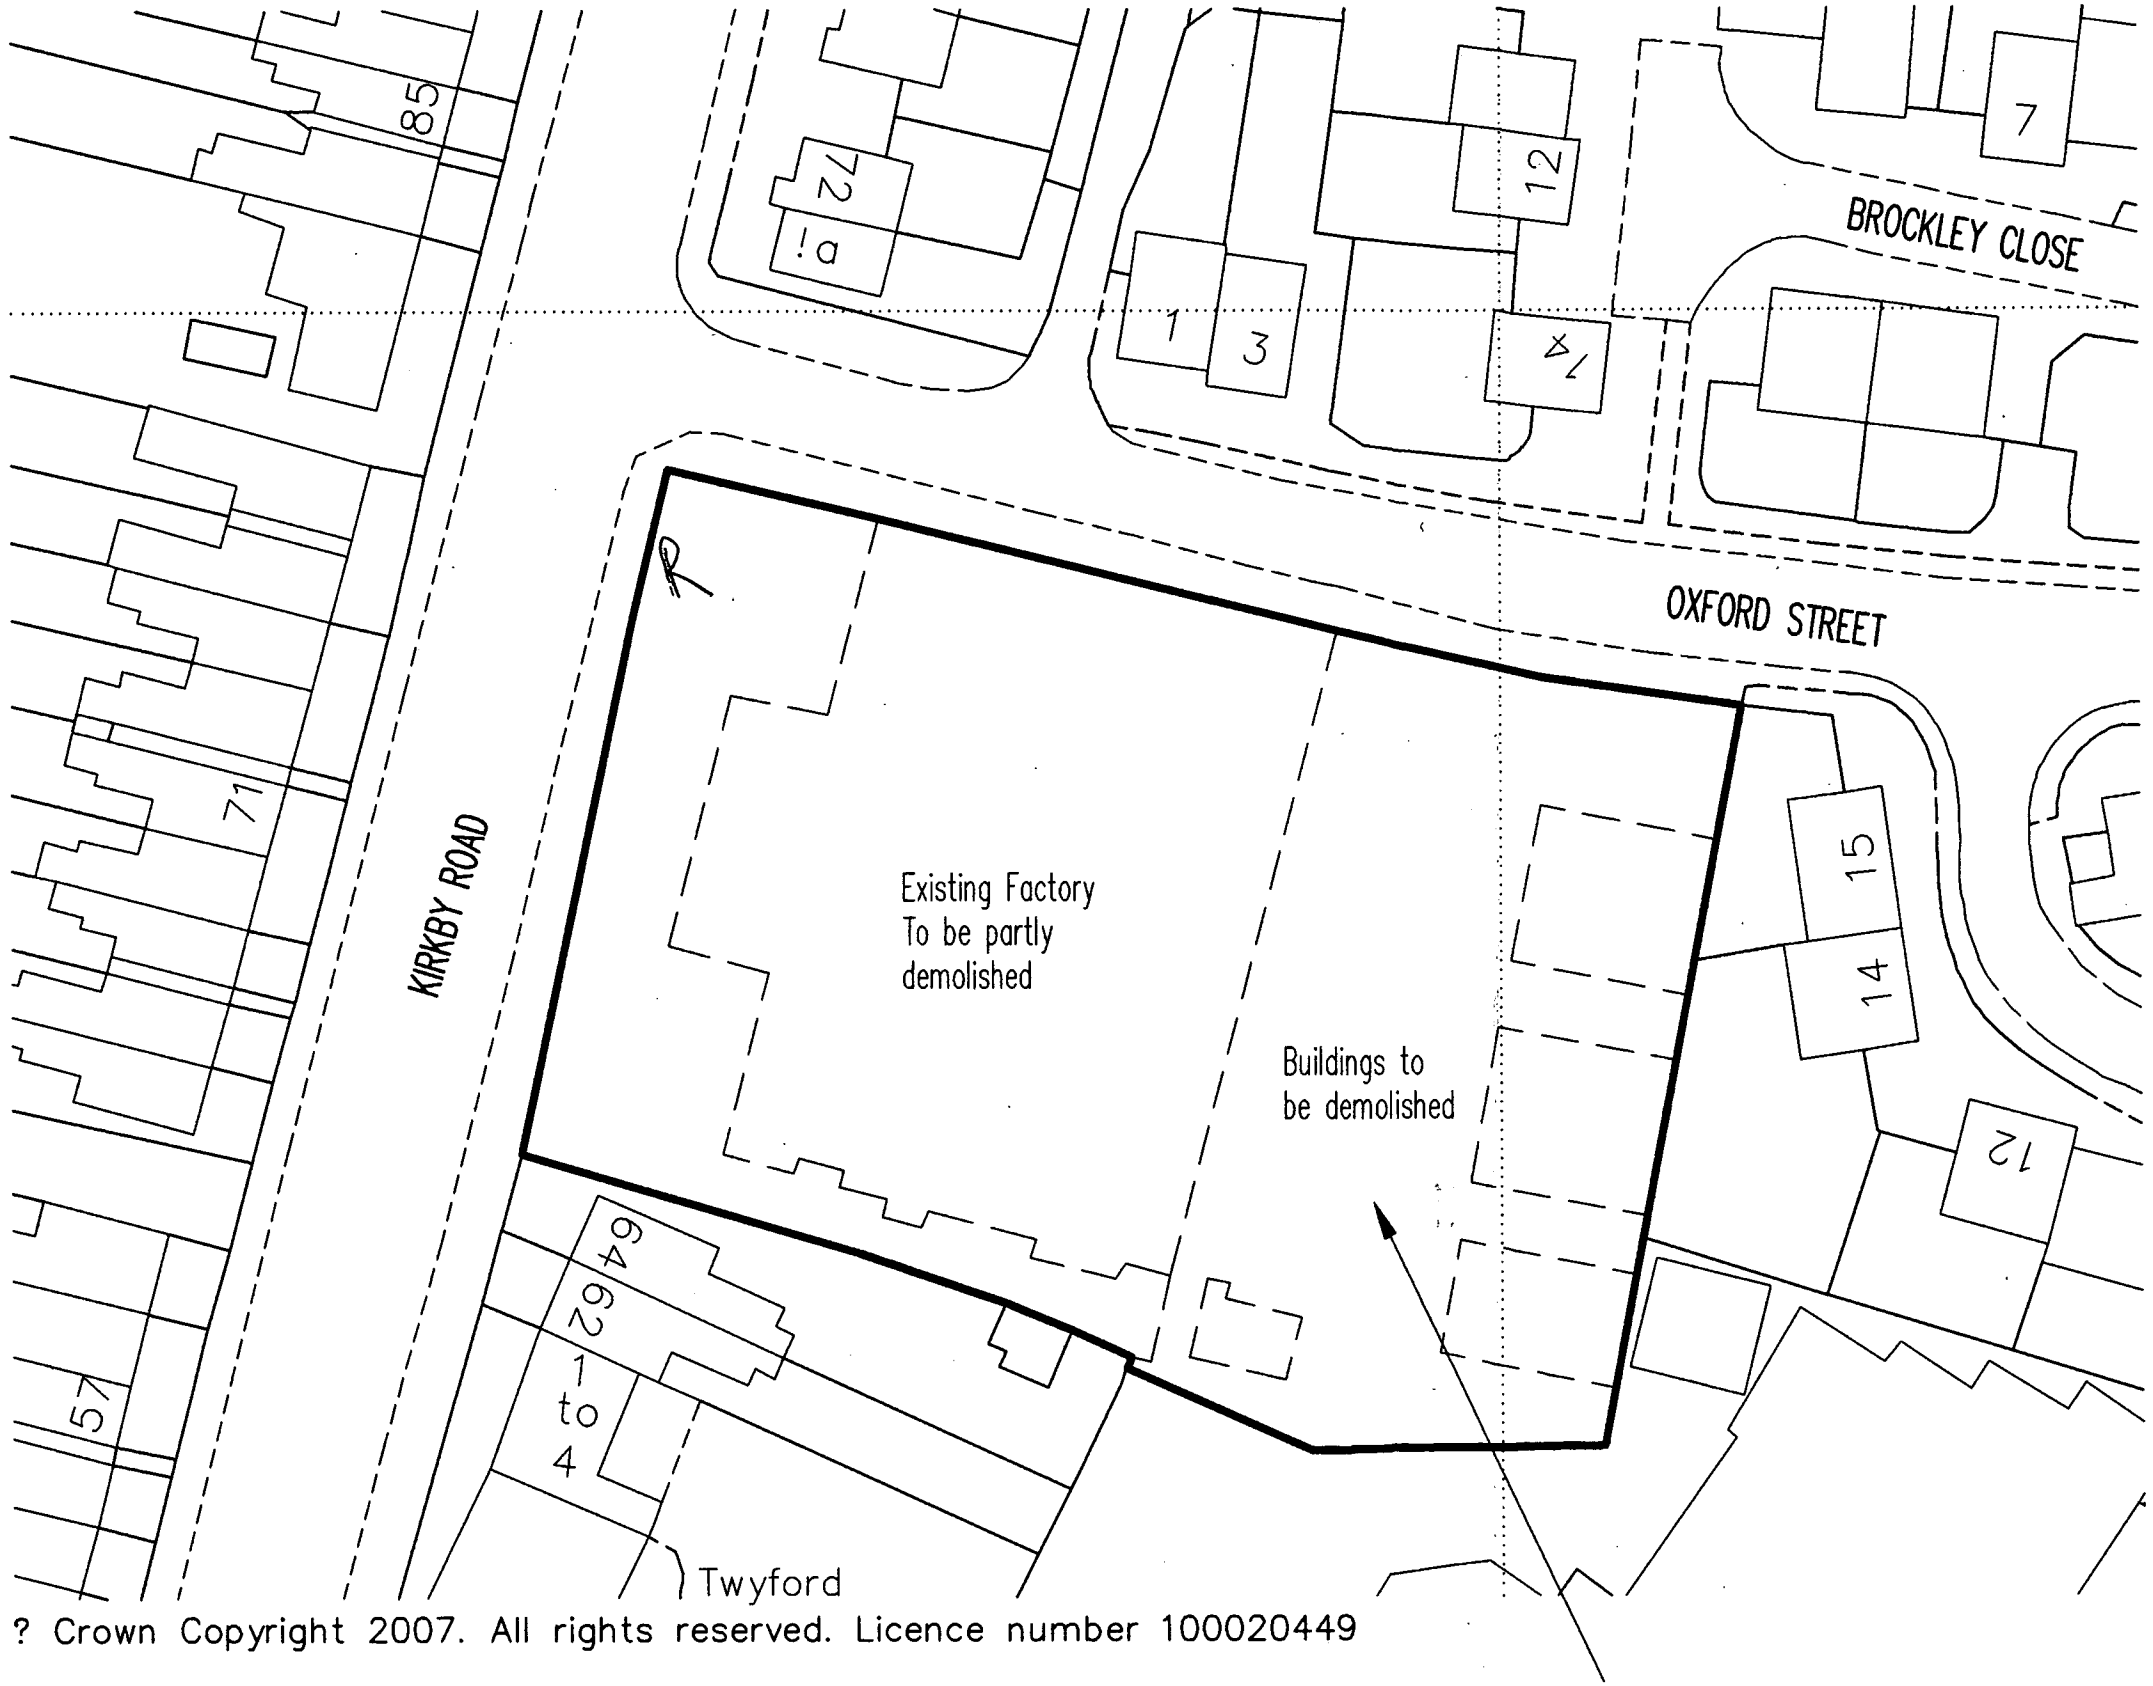

? Crown Copyright 2007. All rights reserved. Licence number 100020449

THE SITE

SITE AREA .369 ha approx

This drawing, the works and concepts depicted are the copyright of Stephen George and Partners and may not be reproduced or made use of, either directly or indirectly without express written consent

Do not scale off this drawing

All heights, levels, sizes and dimensions to be checked on site before any work is put to hand

NORTH

7996

WILLIAM DAVIS

Stephen George & Partners
ARCHITECTS & PLANNERS

4 Derby Terrace
Derby Road
Nottingham NG7 1ND

Tel 0115 947 5033
Fax 0115 948 3372

SGP.

PROJECT
OXFORD STREET, BARWELL

DRAWING TITLE
LOCATION PLAN

DRAWING STATUS
PLANNING

CAD REF	DRAWN	TEAM
7996P	CDS	MRS

DATE	SCALE
31.10.07	1:500 @ A3

PROJECT NO	DRAWING NO	REVISION
7996	P.110	