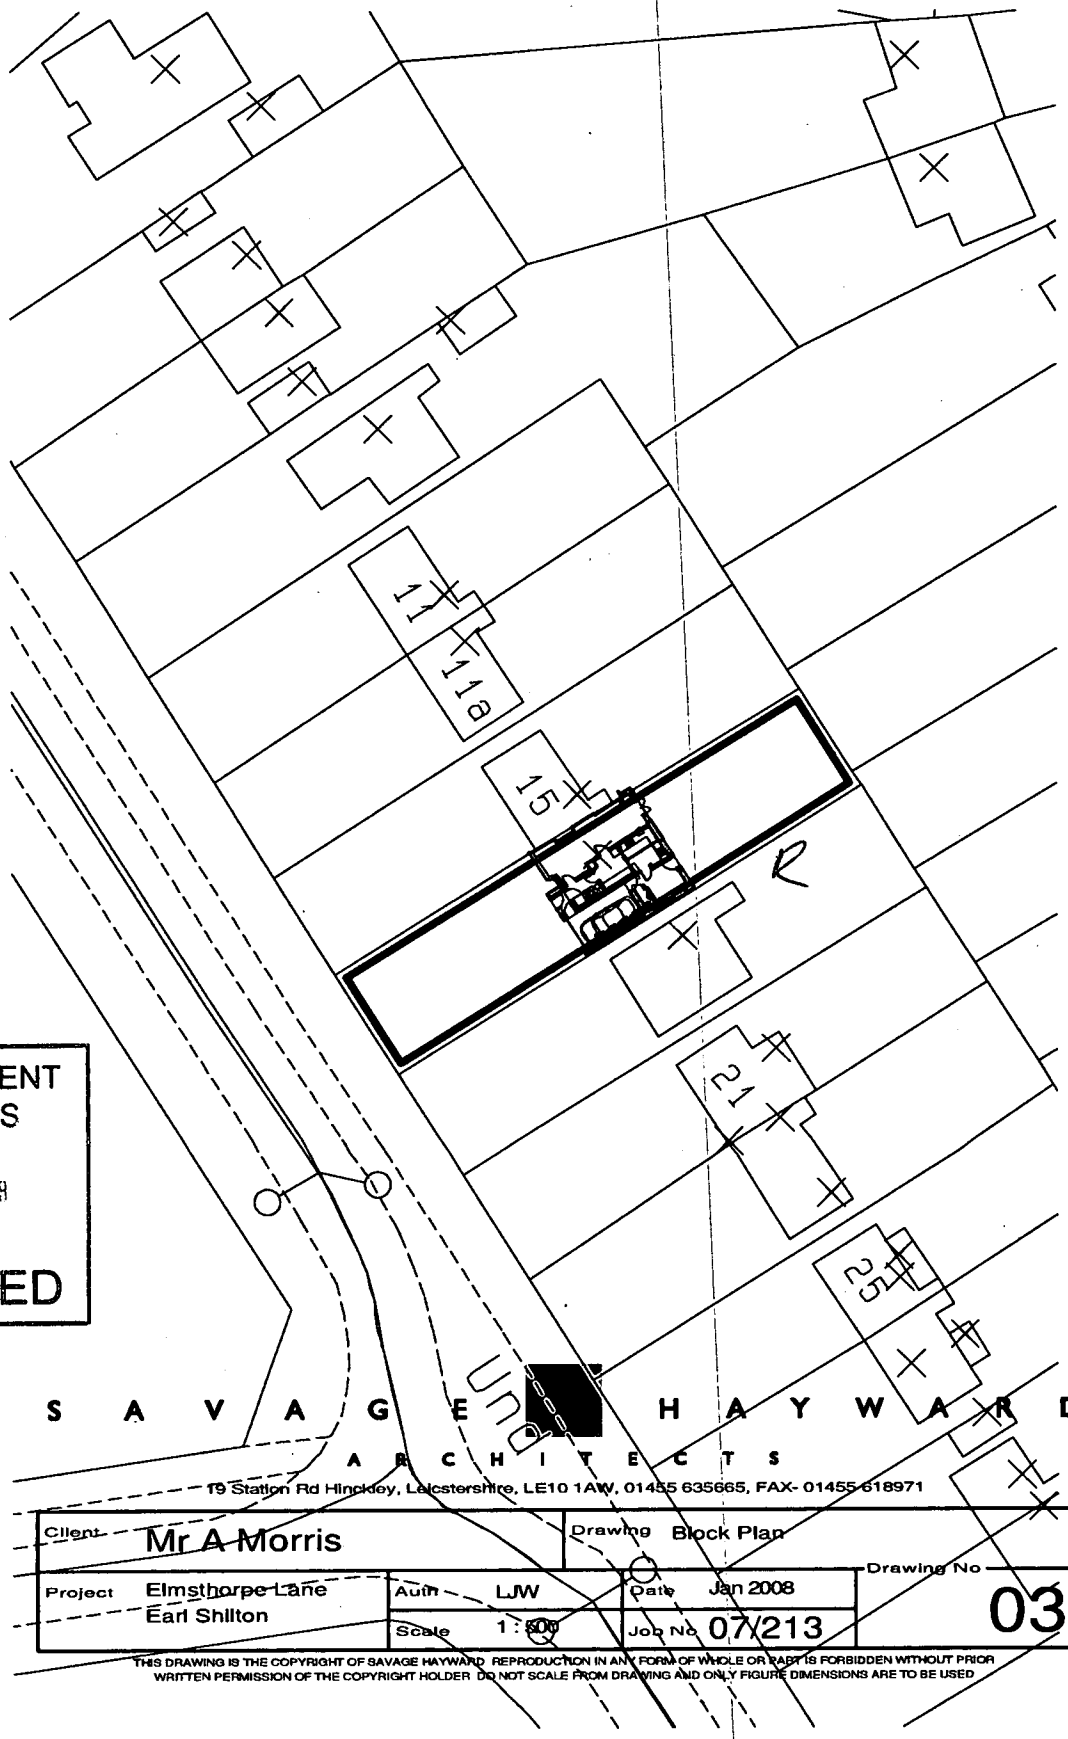

DEVELOPMENT SERVICES

16 JAN 2009

RECEIVED

S A V A G E H A Y W A R D

A R C H I T E C T S

19 Station Rd Hinckley, Leicstershire, LE10 1AW, 01455 635665, FAX- 01455 618971

Client Mr A Morris		Drawing Block Plan	
Project Elmsthorpe Lane Earl Shilton	Auth LJW	Date Jan 2008	Drawing No 03
	Scale 1 : 500	Job No 07/213	

THIS DRAWING IS THE COPYRIGHT OF SAVAGE HAYWARD REPRODUCTION IN ANY FORM OF WHOLE OR PART IS FORBIDDEN WITHOUT PRIOR WRITTEN PERMISSION OF THE COPYRIGHT HOLDER DO NOT SCALE FROM DRAWING AND ONLY FIGURE DIMENSIONS ARE TO BE USED