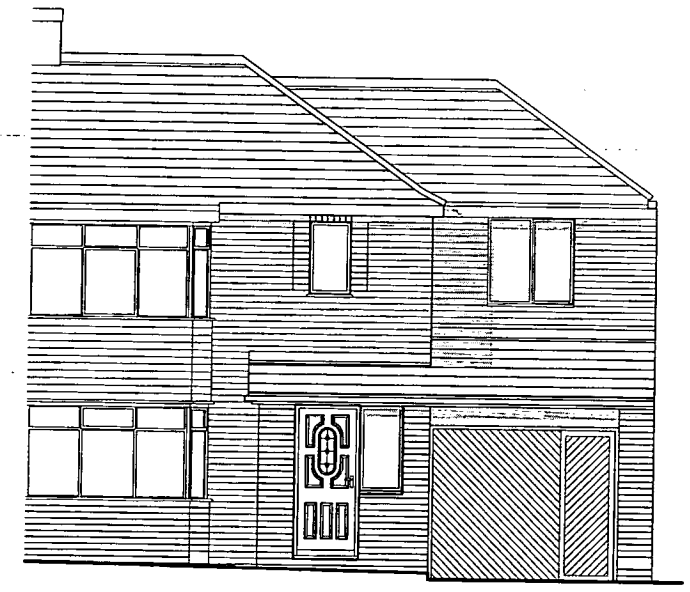

Front Elevation

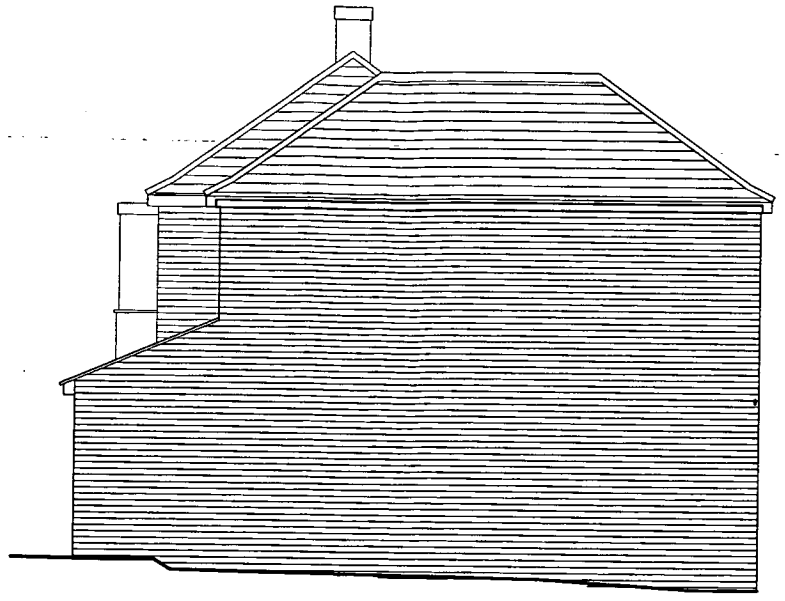

Side Elevation



Rear Elevation

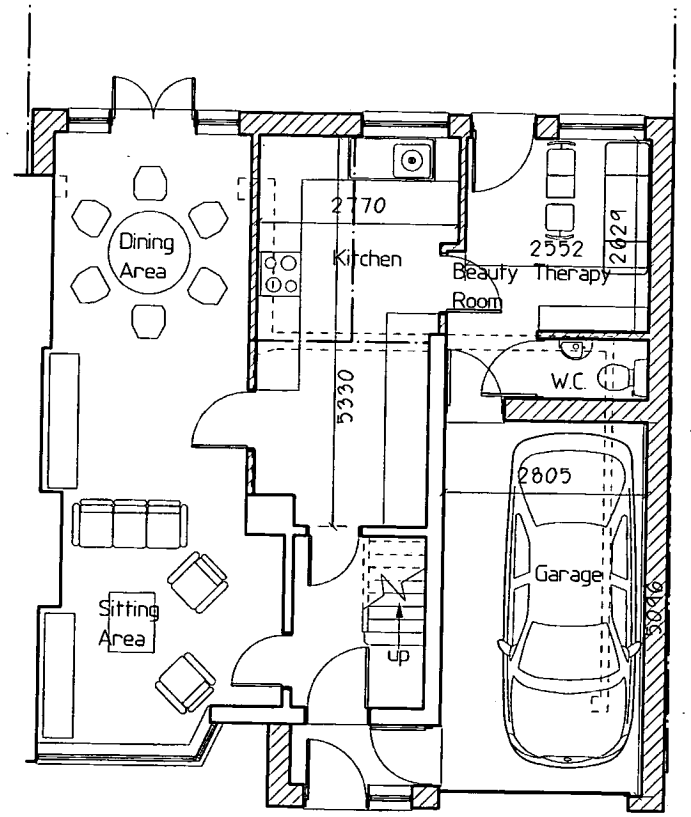

Ground Floor Plan

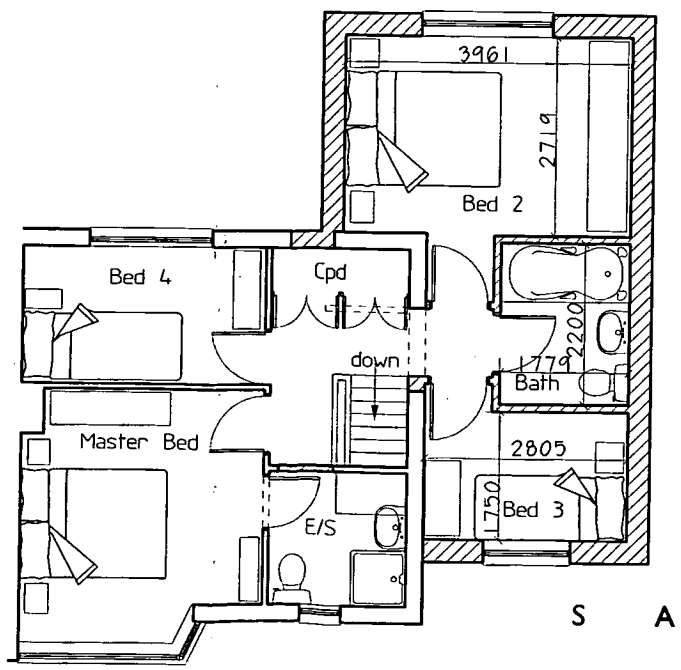

First Floor Plan

DEVELOPMENT SERVICES
16 JAN 2008
RECEIVED

SAVAGE HAYWARD
ARCHITECTS
19 Station Rd Hinckley, Leicstershire, LE10 1AW, 01455 635665, FAX- 01455 618971

Client: Mr A Morris		Drawing: Sketch Scheme	
Project: Elmsthorpe Lane, Earl Shilton	Auth: LJW	Date: Jan 2008	Drawing No: 02
	Scale: 1 : 100	Job No: 07/213	

THIS DRAWING IS THE COPYRIGHT OF SAVAGE HAYWARD REPRODUCTION IN ANY FORM OF WHOLE OR PART IS FORBIDDEN WITHOUT PRIOR WRITTEN PERMISSION OF THE COPYRIGHT HOLDER DO NOT SCALE FROM DRAWING AND ONLY FIGURE DIMENSIONS ARE TO BE USED