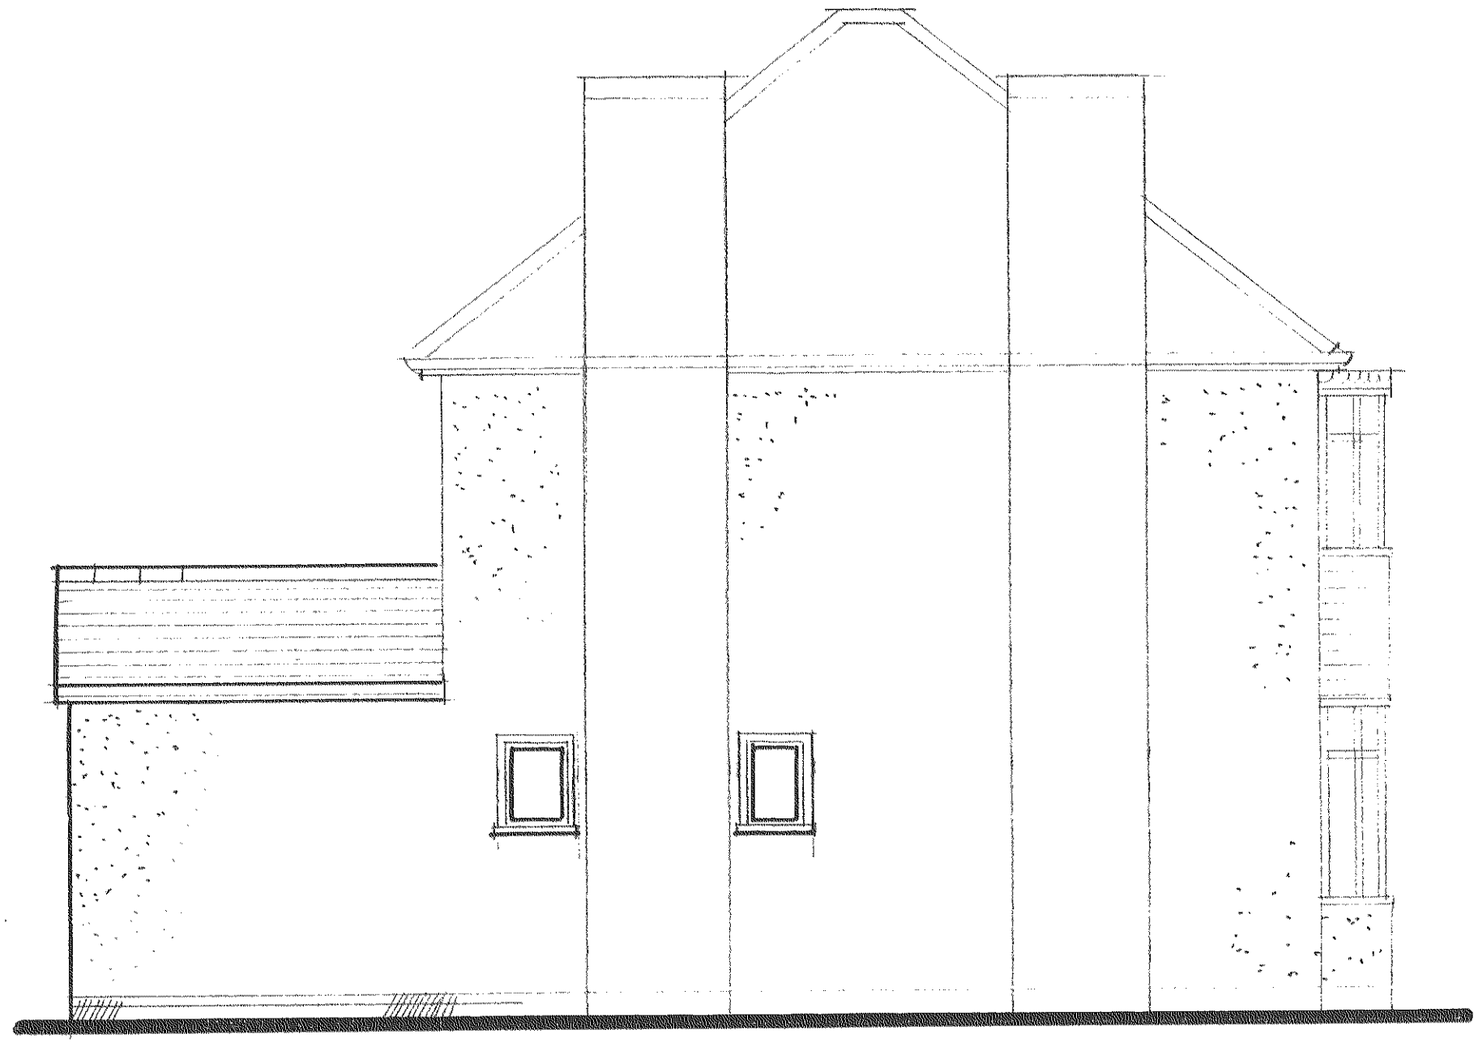

SIDE ELEVATION

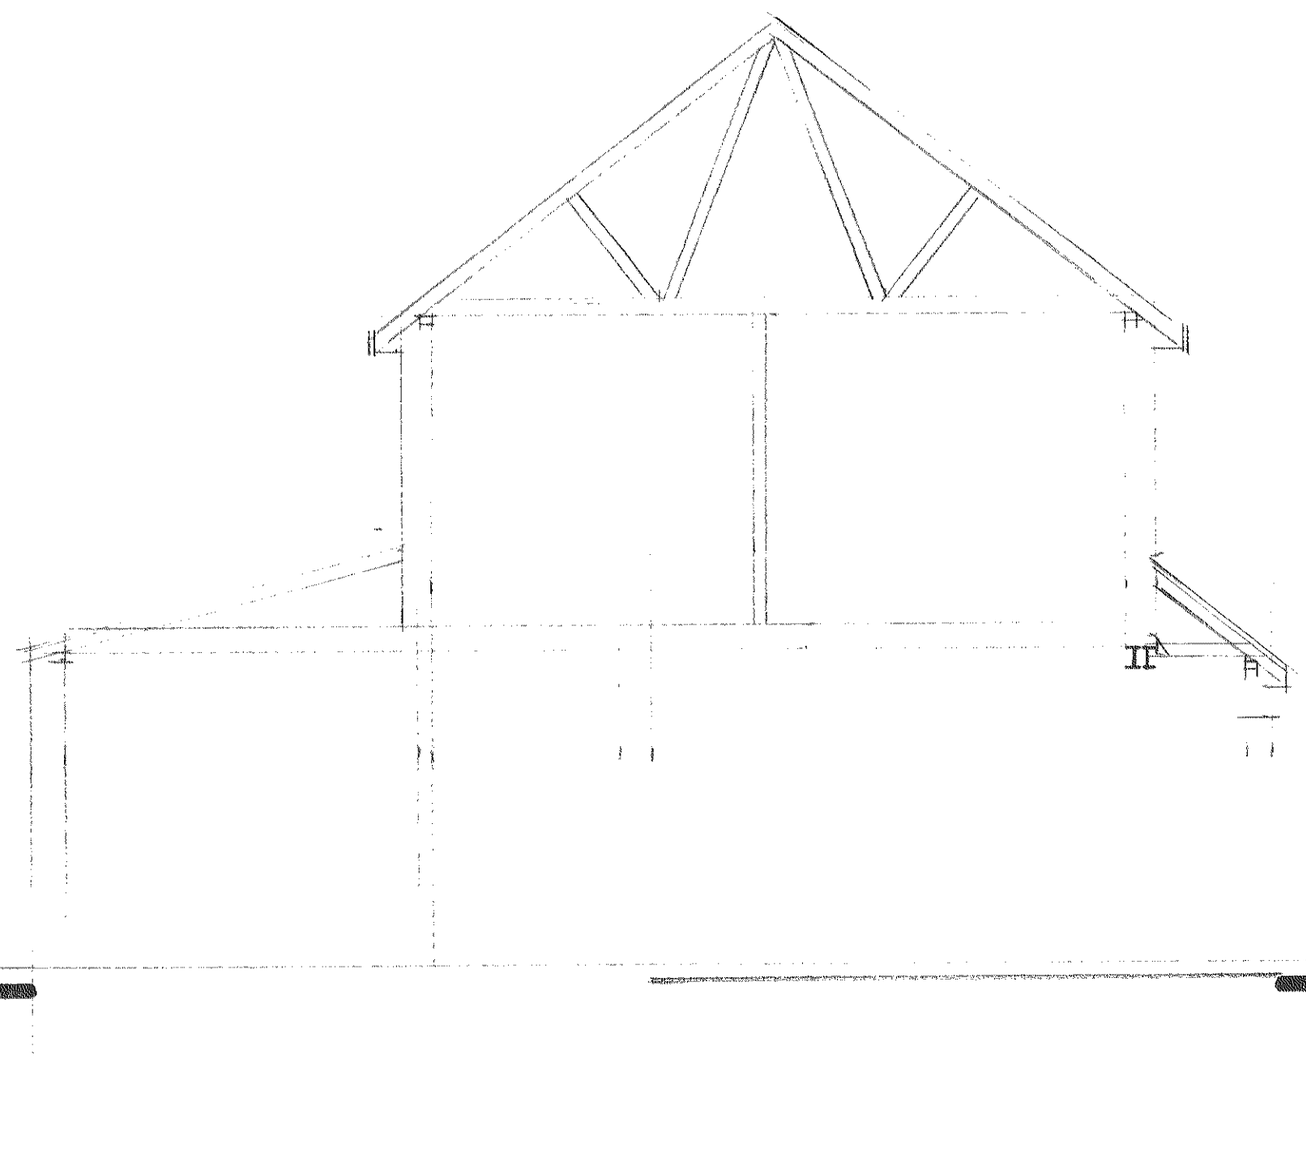

CROSS SECTION TO BE COMPLETED

PROPOSED EXTENSIONS
TO EXISTING HOUSE
FOR
MR & MRS S BOORMAN

30 MAIN STREET,
NEWBOLD VERDON,
LEICESTERSHIRE, LE9. 9NN.

SCALE:	DATE:	DRAWN BY:
1:50 AT A2 SIZE	JANUARY 2008	PB

DRAWING NUMBER:
784/03

Peter Barnwell Limited
Building Surveyor

Peter Barnwell ACIOB.
22 Norfolk Road,
Desford, Leicester, LE9 9HR.
01455 823816