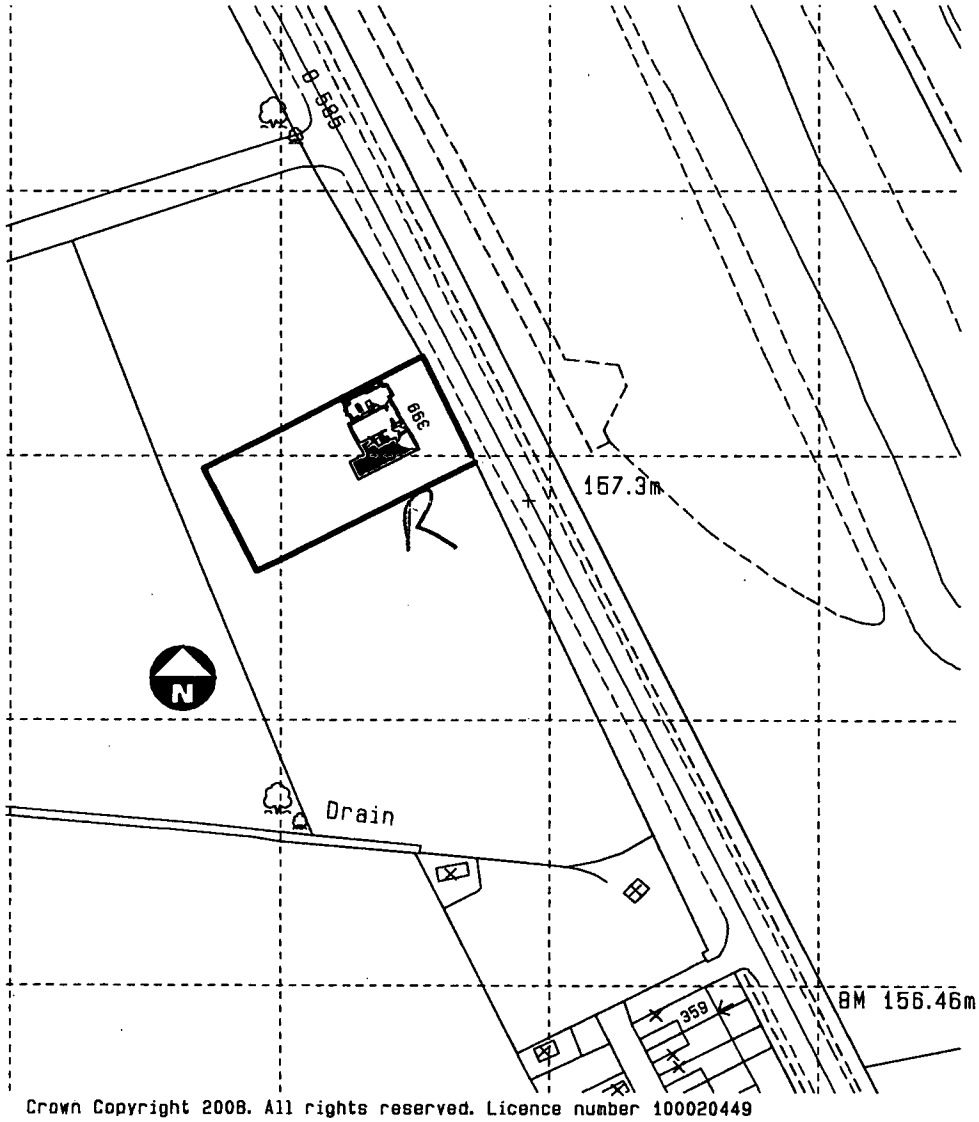


Crown Copyright 2008. All rights reserved. Licence number 100020449

S A V A G E [redacted] H A Y W A R D

A R C H I T E C T S

19 Station Rd Hinckley, Leicstershire, LE10 1AW, 01455 635665, FAX- 01455 618971

Client	MR Parker		Drawing Location Plan	
Project	Extensions & Alterations 399 Station Rd Bagworth	Auth JEH	Date Jan 08	Drawing No 05
		Scale 1 : 1250	Job No 07 / 212	

THIS DRAWING IS THE COPYRIGHT OF SAVAGE HAYWARD REPRODUCTION IN ANY FORM OF WHOLE OR PART IS FORBIDDEN WITHOUT PRIOR WRITTEN PERMISSION OF THE COPYRIGHT HOLDER DO NOT SCALE FROM DRAWING AND ONLY FIGURE DIMENSIONS ARE TO BE USED

DEVELOPMENT SERVICES

16 JAN 2008

RECEIVED