



55 Park Road Ratby

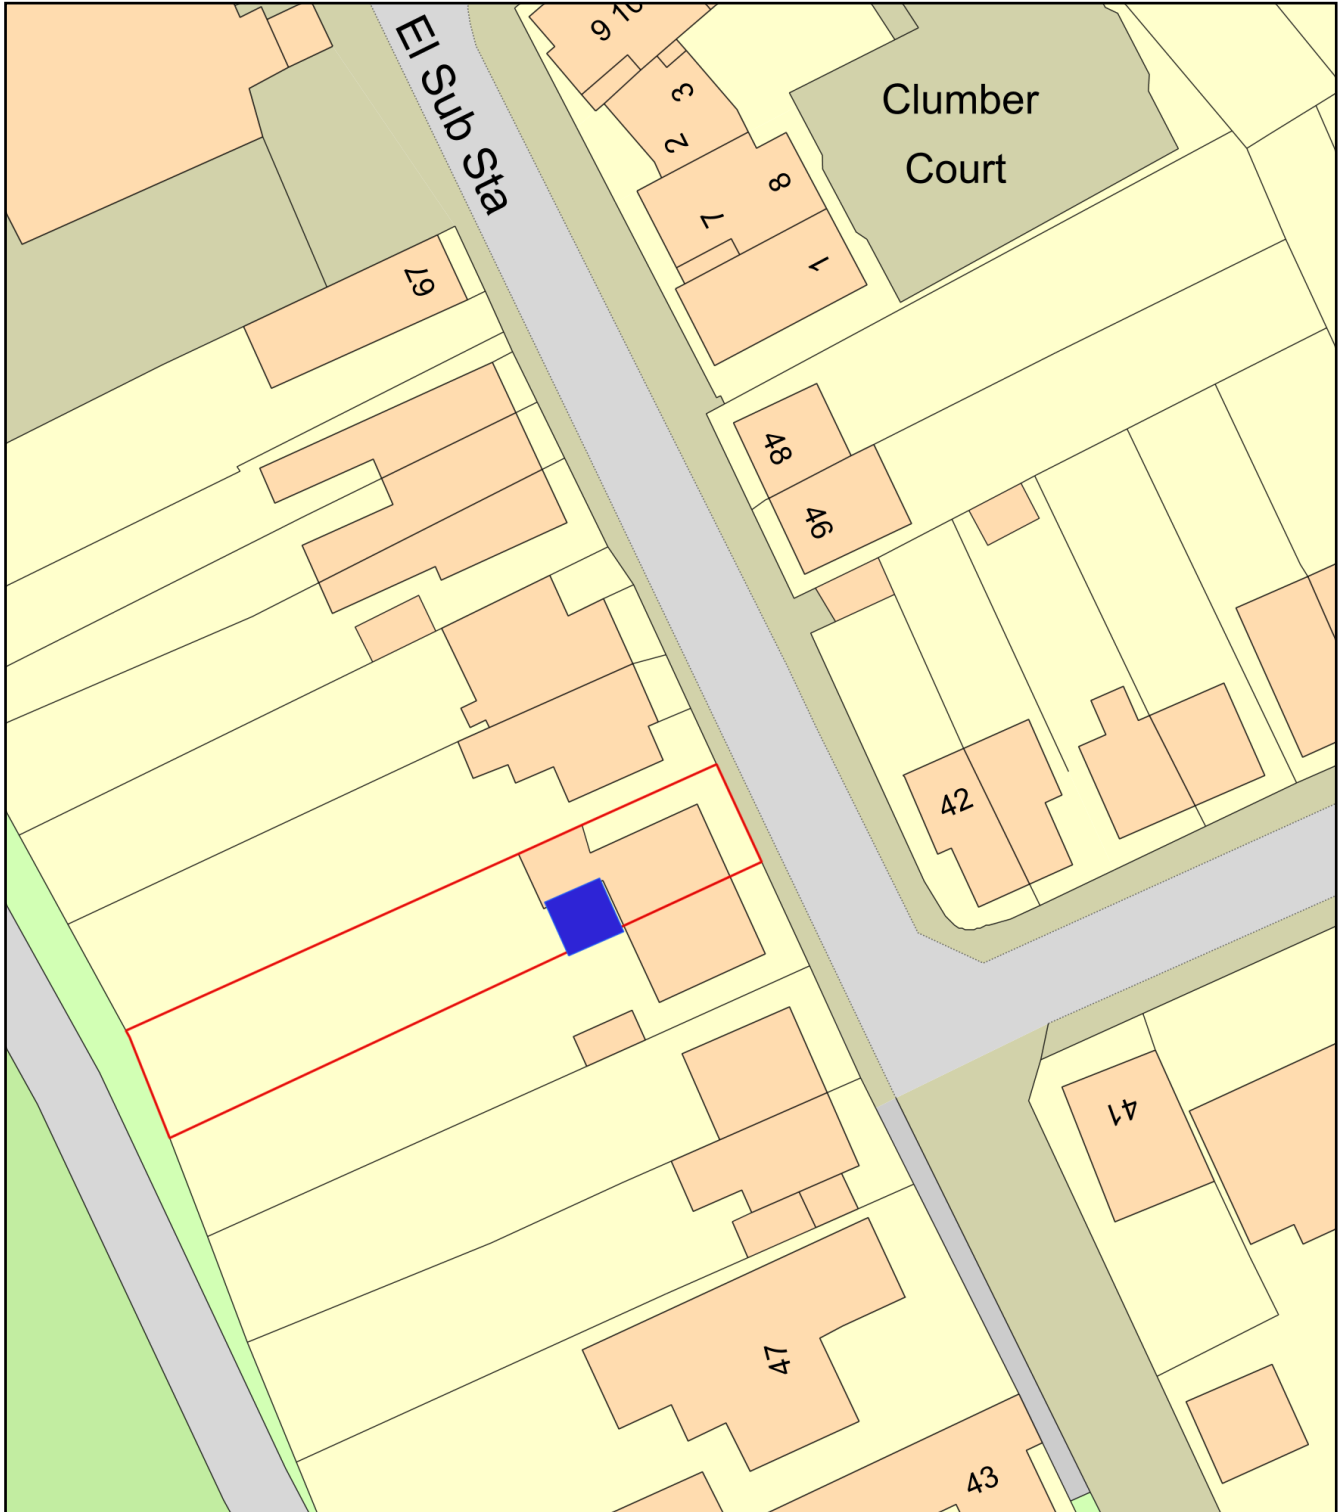

0 20
Metres

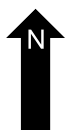

Plan Produced for: Carla Gibson

Date Produced: 31 Dec 2023

Plan Reference Number: TQRQM23365120147584

Scale: 1:500 @ A4