
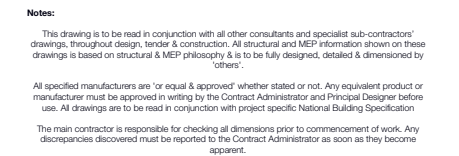
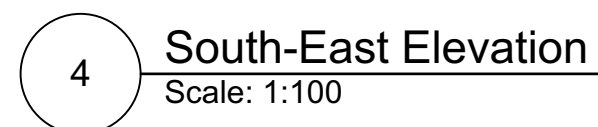
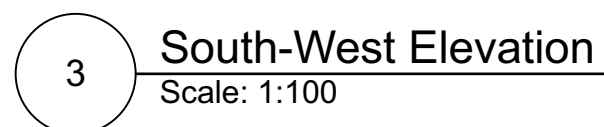
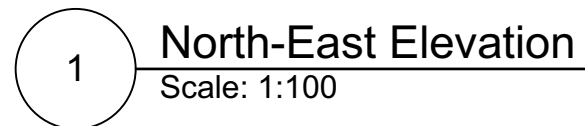
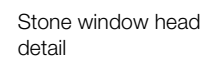


Plot 1 Proposed Elevations


P04

Scale: NTS

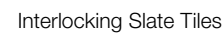


Preliminary

0 1 2 3 4 M

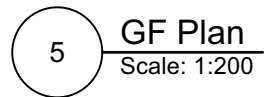

P04	03/06/2024	Elevations Revised	SD
P03	24/05/2024	Elevations Revised	AA
P02	16/05/2024	Elevations Revised	AA
P01	10/05/2024	Initial Issue	AA

Rev	Date	Revision Details	Author
-----	------	------------------	--------

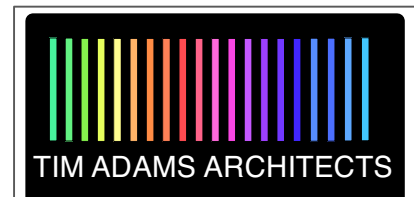

Client	Mr. Ian Neale
Job	Residential Development at Grove House, Burbage
Title	Plot 1 Proposed Elevations

Drawn	Date	Checked	Date
AA	May 2024	TA	May 2024
Scale 1:100		Size A3	
Drawing Number			Revision
198-TAA-XX-ZZ-DR-A-1101			P04

Purpose for Issue	Status
S2 - Suitable for Information	Preliminary



Registered company address, TAA Limited, 30 Nelson Street, Leicester LE1 7BA.
Healthcare Design is a sub division of Tim Adams Architects Limited.
Company Number. 11081976

The copyright of this drawing is vested in the Architect/ Designer and must not be copied or reproduced without his written consent. Figures and dimensions only to be taken from this drawing.
All contractors and / or specialists must visit the site and be responsible for taking and checking all dimensions relative to this work.