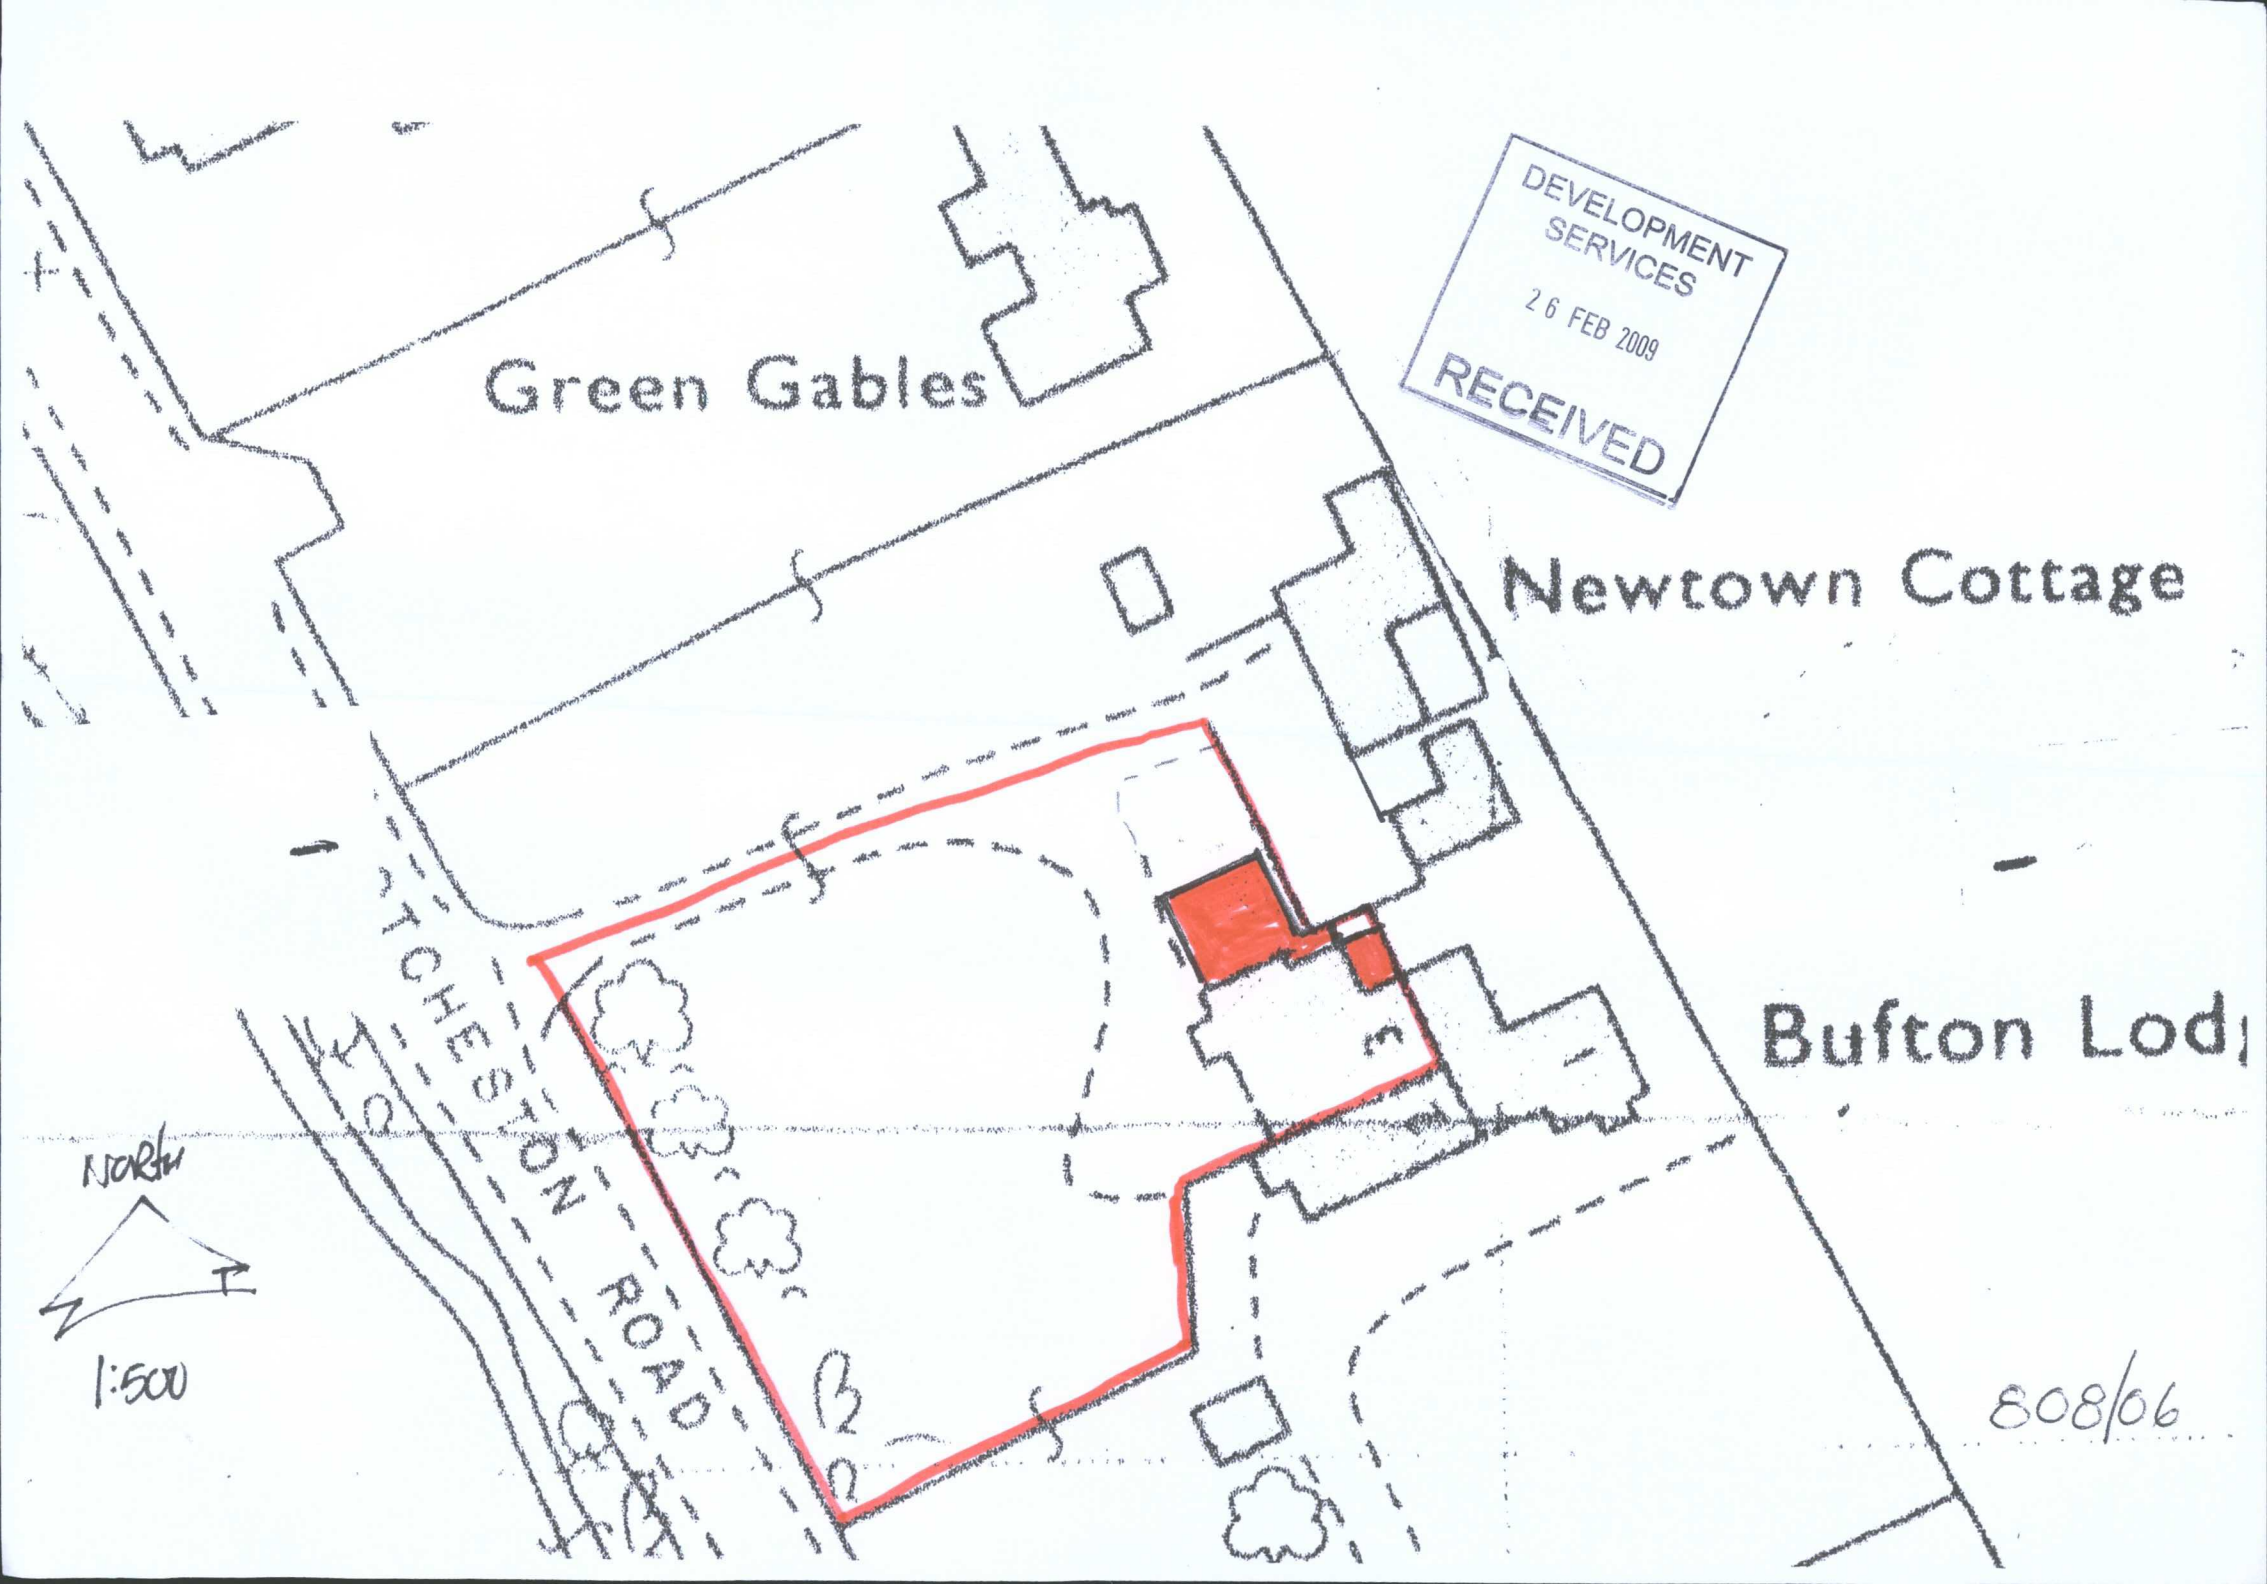

Green Gables
Newtown Cottage
Bufton Lod
DEVELOPMENT SERVICES
26 FEB 2009
RECEIVED
ITCHESTON ROAD
NORTH
1:500
808/06