
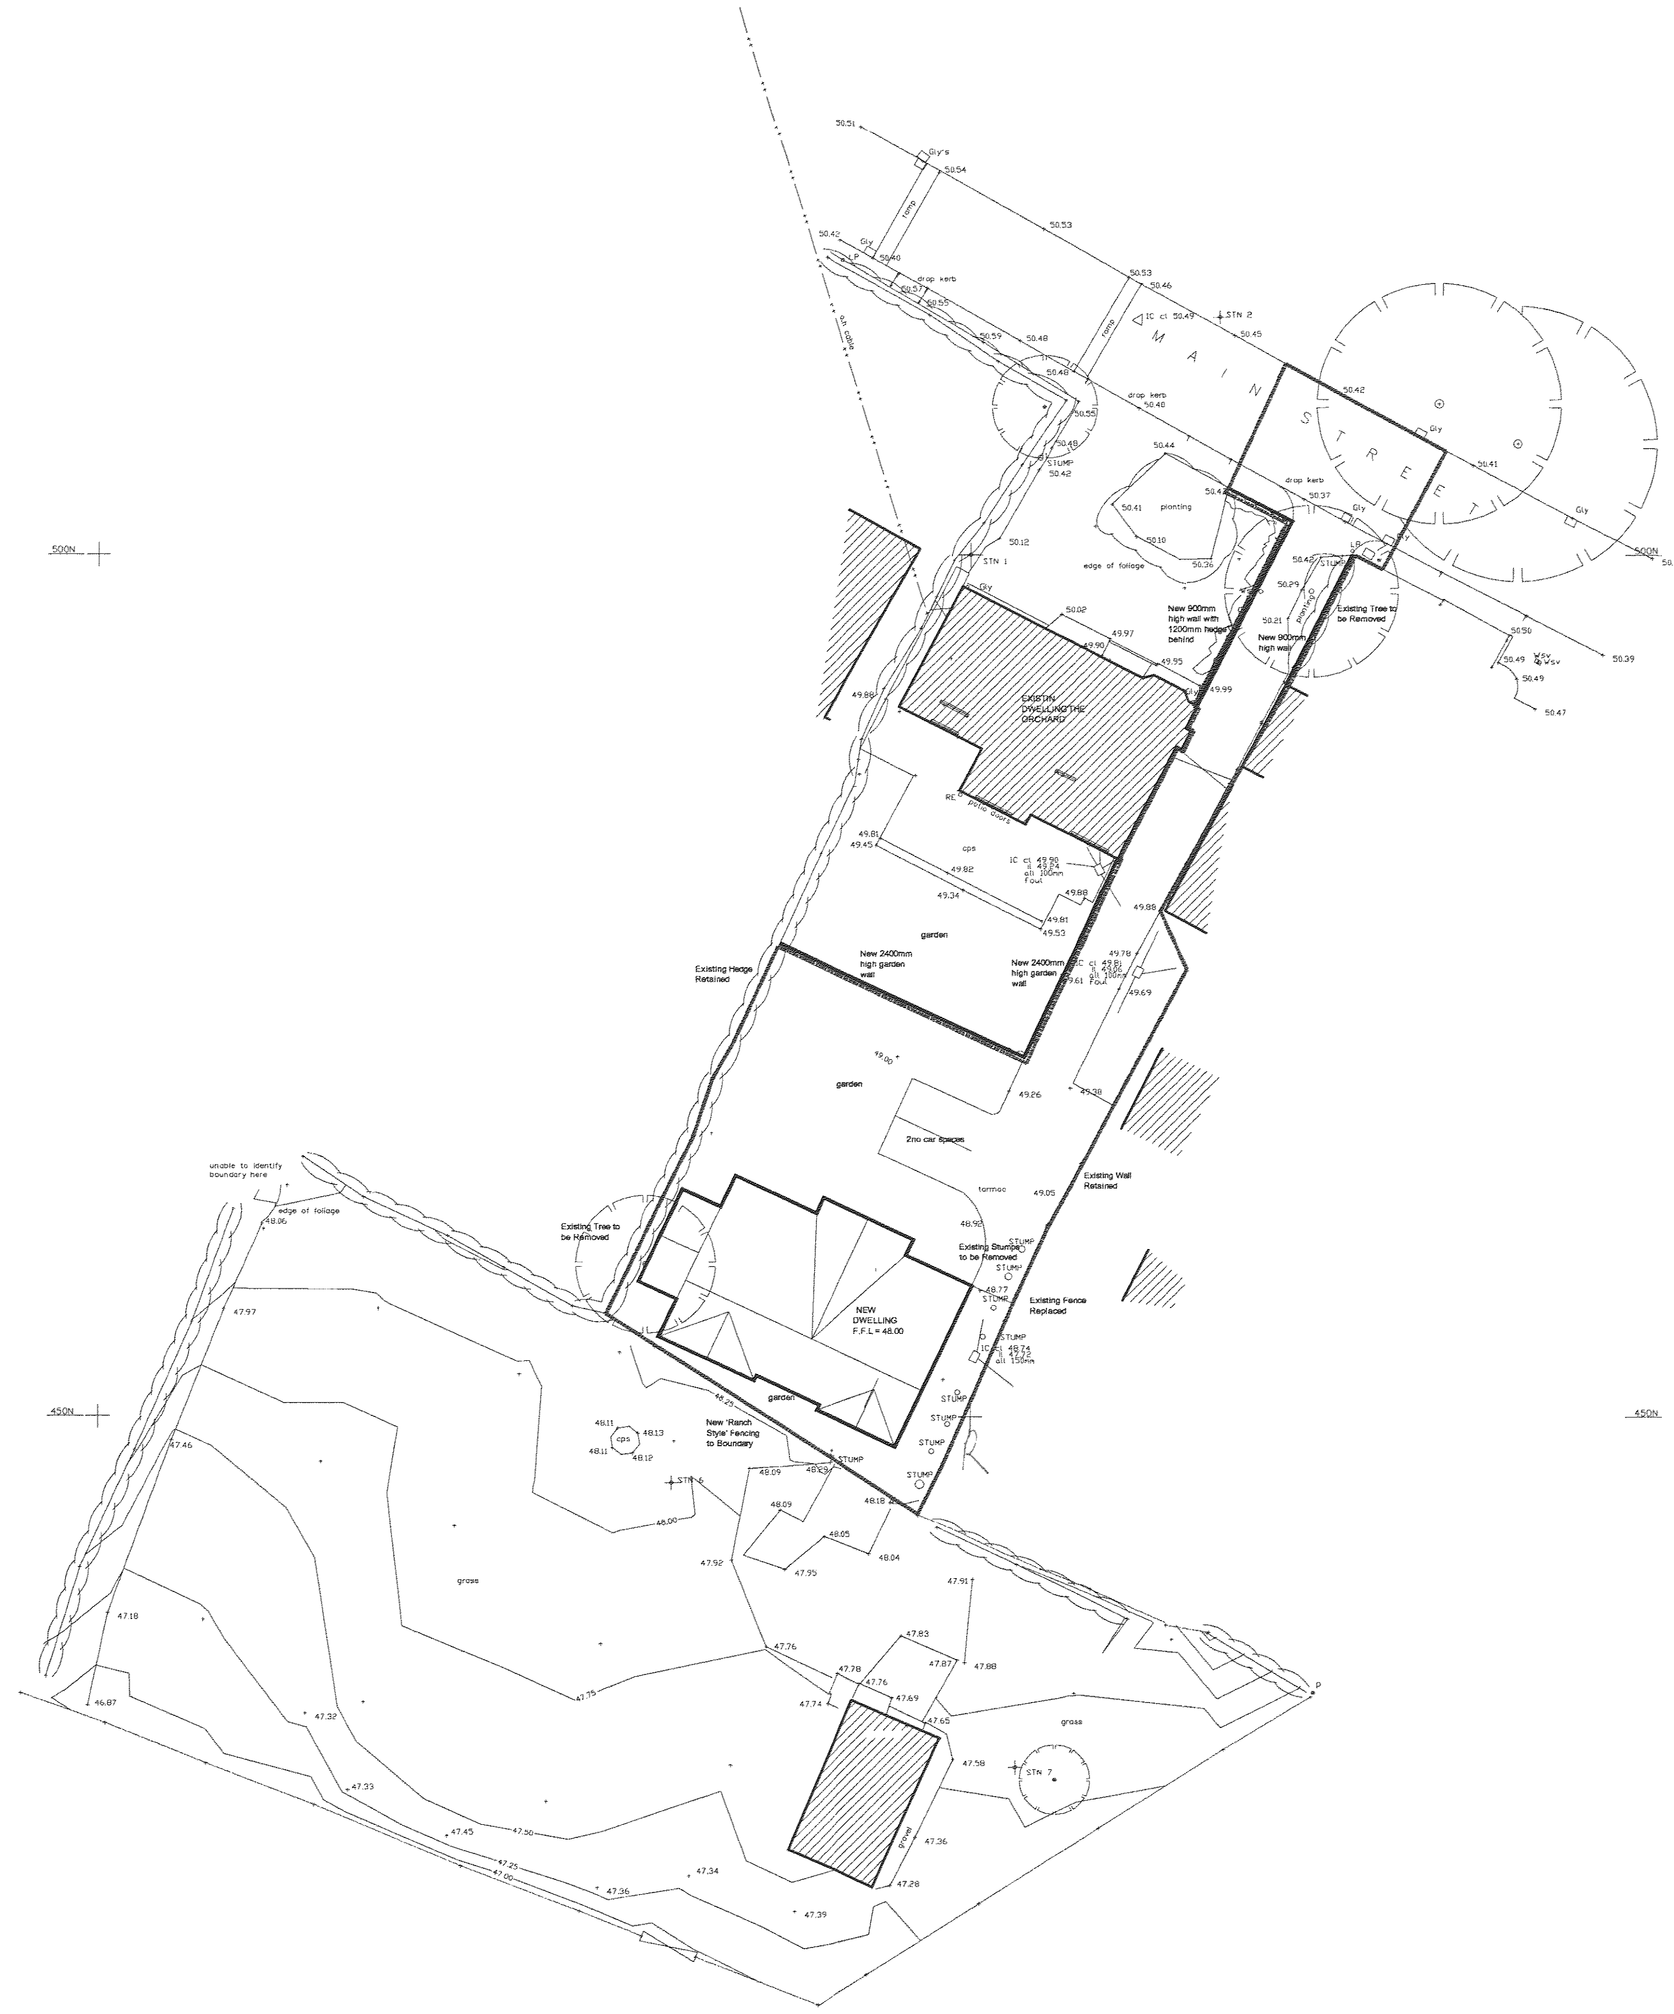


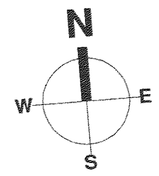

DEVELOPMENT SERVICES
31 JAN 2008
RECEIVED

Nicol Thomas Ltd Registered Office Gateway House 53 High Street Birmingham B4 7SY Registered in England Reg. No. 2140639. Quality Assured to BS EN ISO 9001:1994 Certificate Number GB 4723.

Do not scale. Contractors must check all dimensions on site before preparing production drawings or commencing any work. This drawing and its design is the copyright of Nicol Thomas Ltd and may not be reproduced in any form whatsoever without their prior express written consent.

Planning

nicol thomas
Architects, Projects Managers, Planning and Design Consultants

Gateway House, 53 High Street, Birmingham, B4 7SY
Tel: 0121-643-4571
Fax: 0121-643-7927
e-mail:.nicolthomas-birm.co.uk
also at Oldham

Revisions Revision A-Boundary Amended 29.01.08

Scale 1:200 Date DEC 2007 Drawn PW

Preliminary ○ Construction ○ ◉

Client Mr & Mrs R. Beaumont

Job title Proposed New House
The Orchard,Main St, Botcheston.

Drawing title Site Layout

Drawing No. B4722-SK01A