
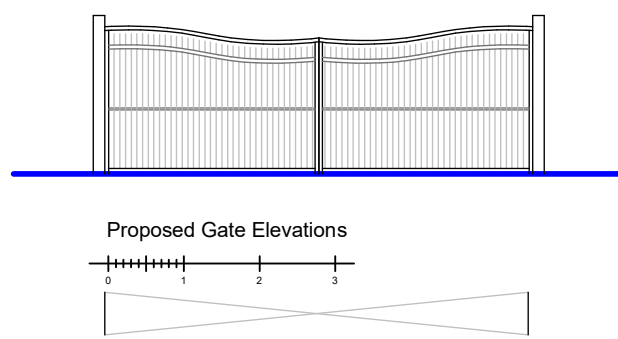
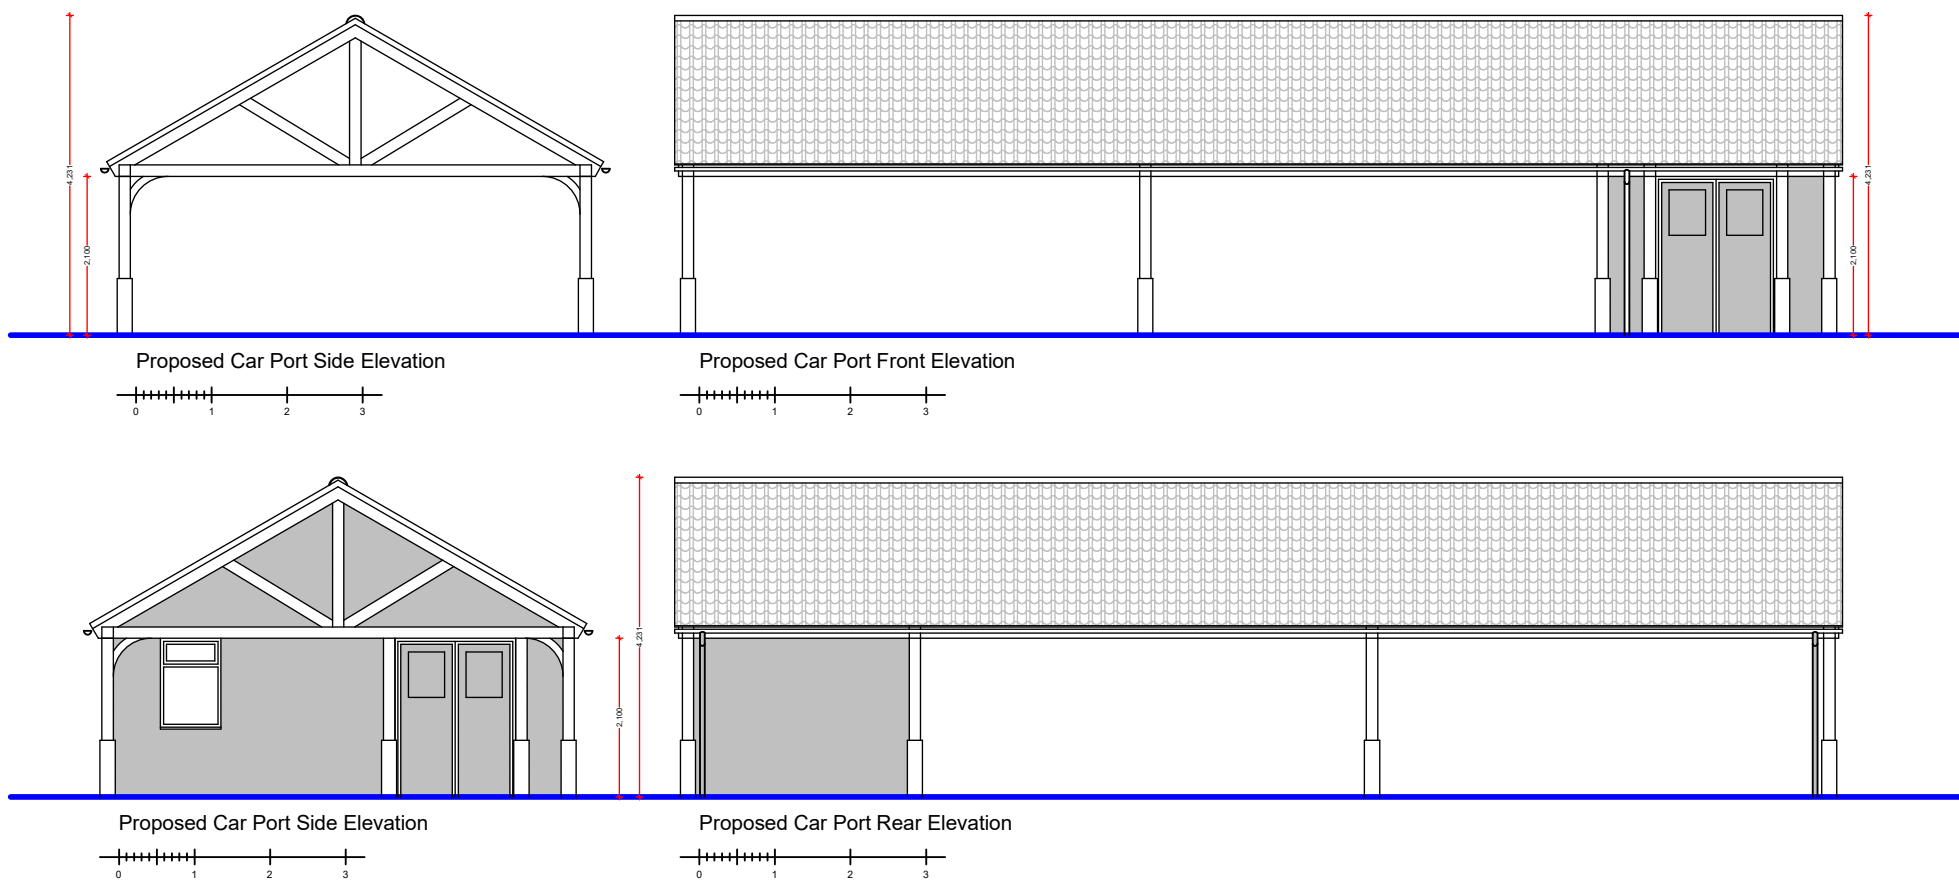
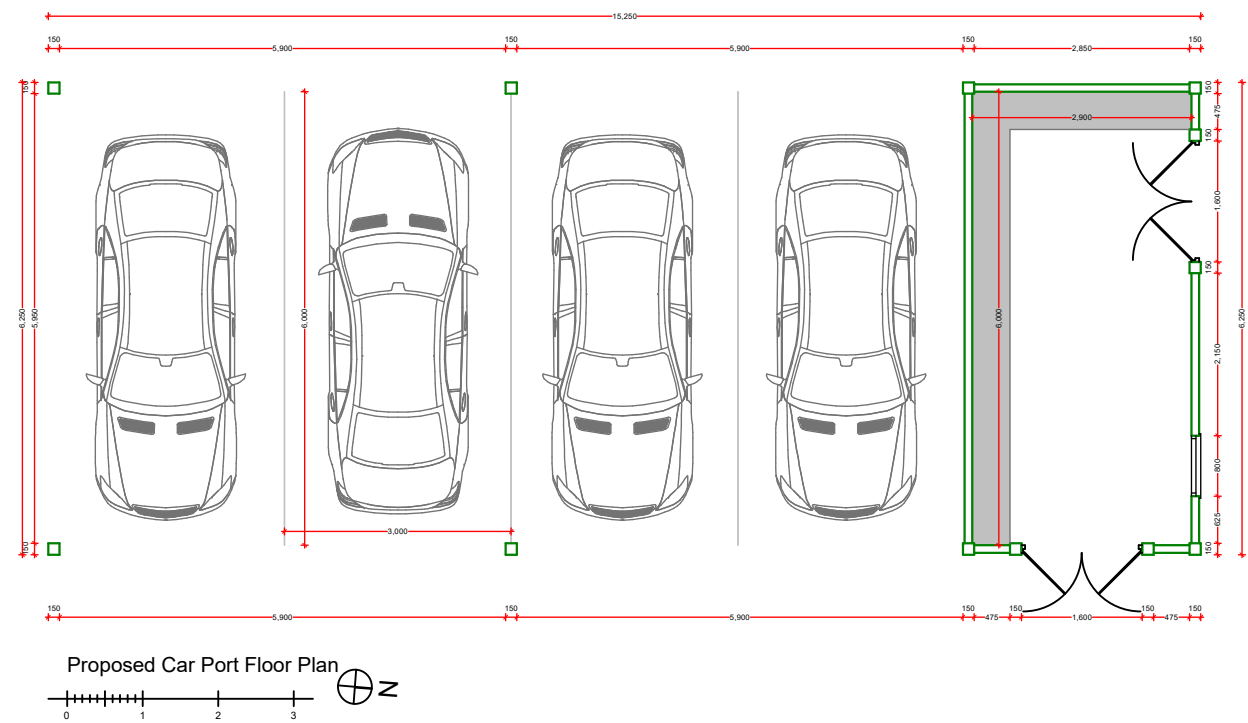
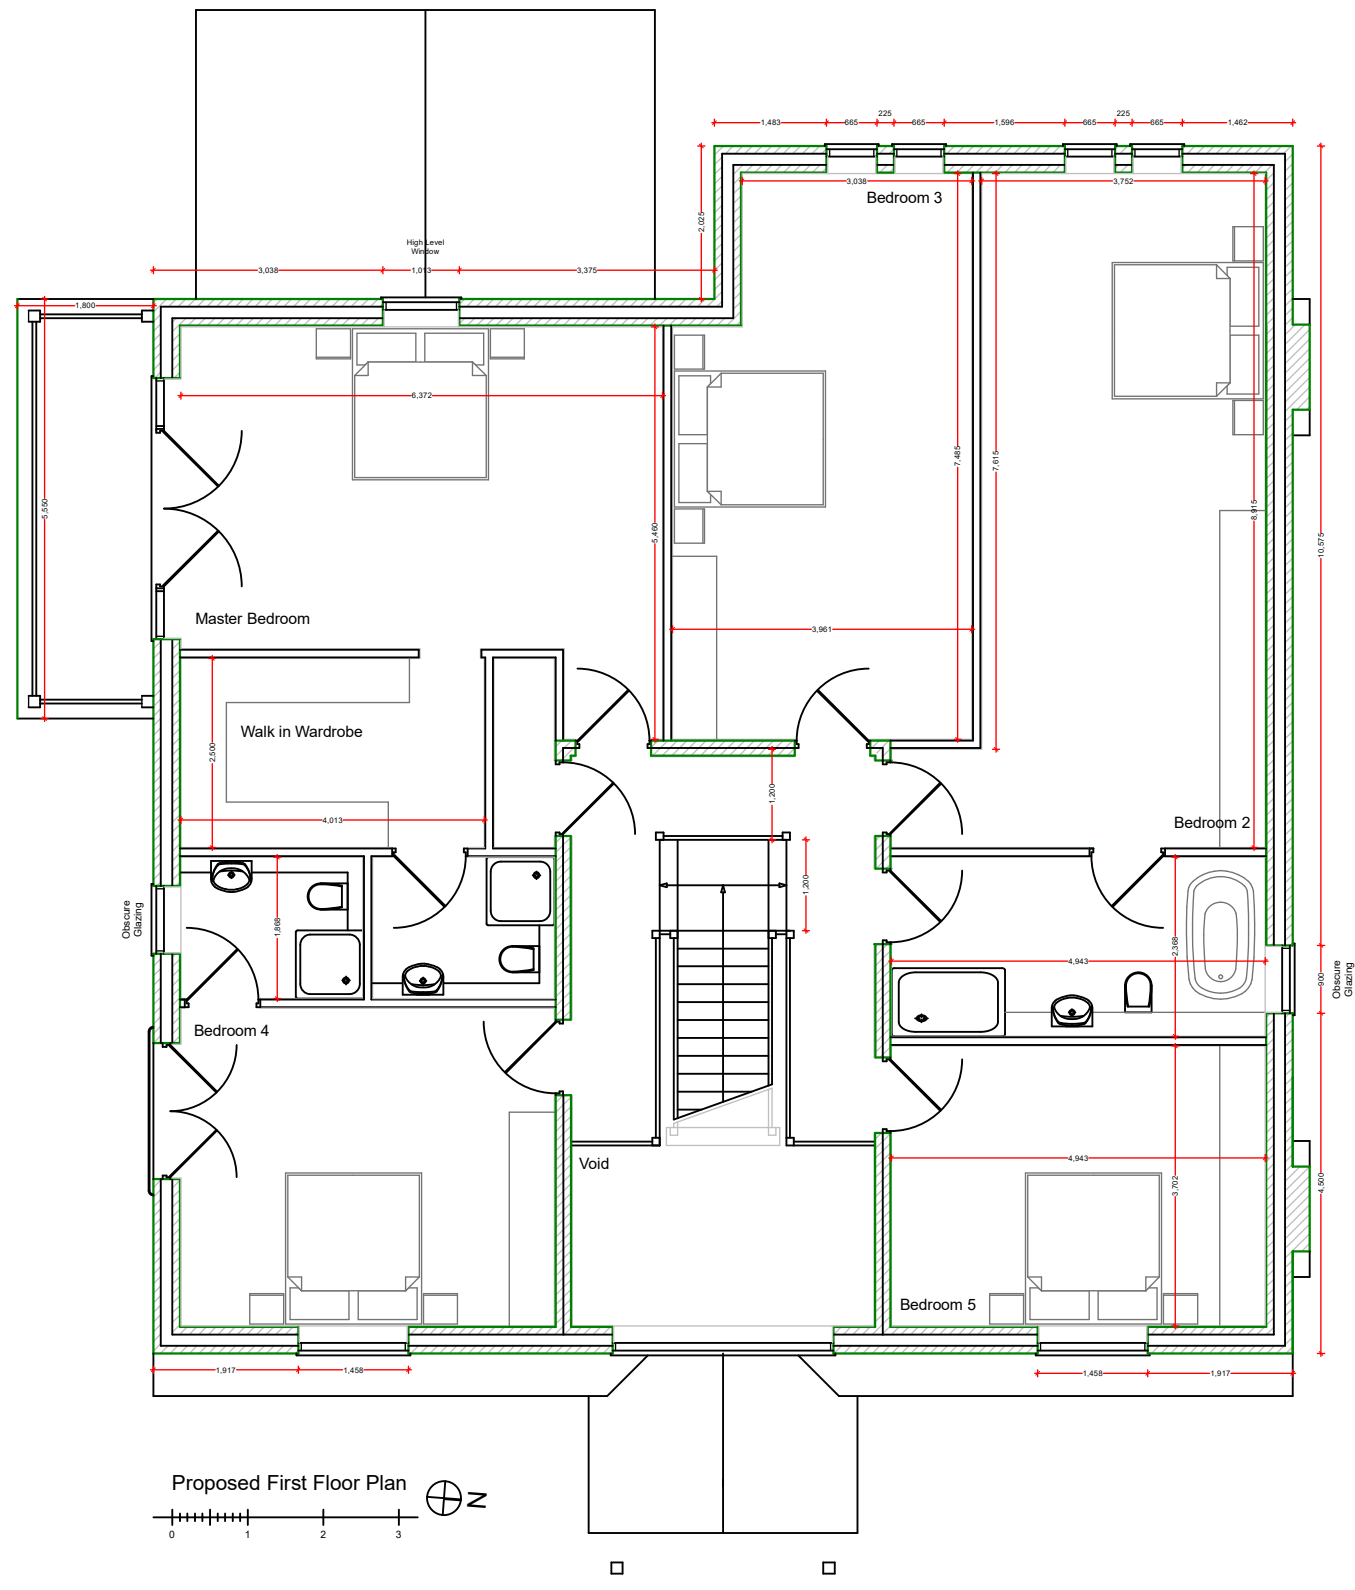


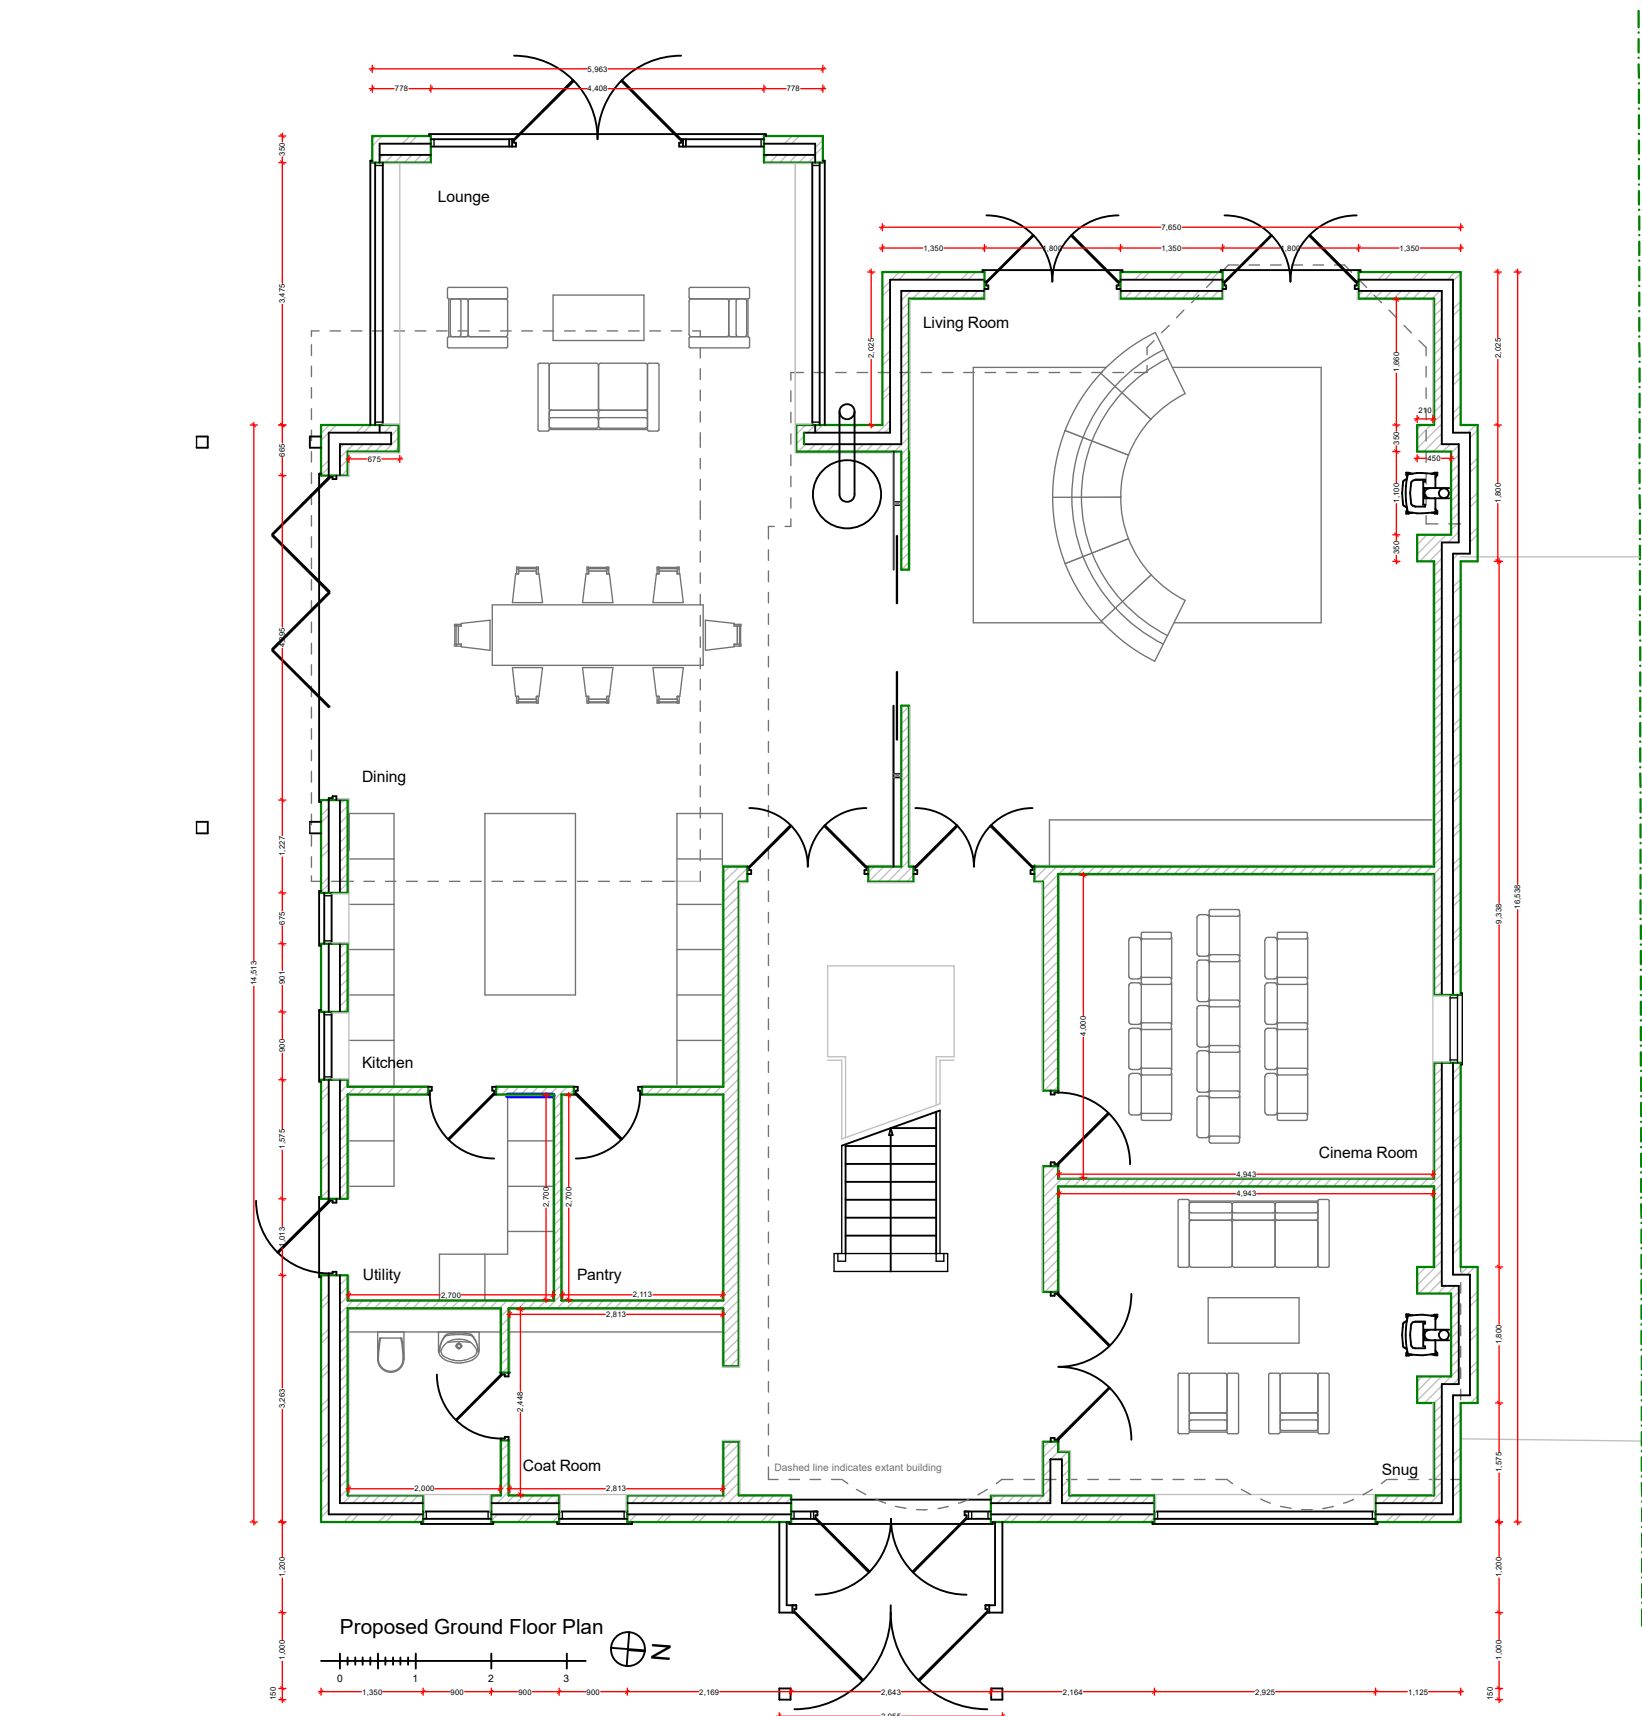

DRAWING MAY BE SCALED FOR PLANNING PURPOSES ONLY.  
COPYRIGHT REMAINS PROPERTY OF THE DRAWING ROOM (ARCHITECTS) LTD.  
NO COPIES OF DRAWING TO BE TAKEN WITHOUT PERMISSION.

PERMISSION IS NOT GRANTED FOR THESE PLANS TO BE USED FOR THE  
PURPOSES OF OBTAINING BUILDING QUOTATIONS UNTIL RELEVANT  
APPROVALS HAVE BEEN GRANTED BY LOCAL AUTHORITY


IT IS THE RESPONSIBILITY OF THE CLIENT TO CHECK THAT THE PLAN DOES  
NOT CONTRAVENE OR AFFECT COVENANTS OR ENCROACH ANY  
BOUNDARIES. IT IS NOT THE RESPONSIBILITY OF THE DRAWING ROOM  
(ARCHITECTS) LTD TO CHECK ANY MATTERS RELATING TO LAND TITLE OR  
POSITIONS OF PUBLIC DRAINAGE.

IT IS THE RESPONSIBILITY OF THE CLIENT TO ENSURE THAT ANY ISSUES  
RELATING TO THE PARTY WALL ACT ARE IMPLEMENTED AT THE RELEVANT  
STAGES

ALL DRAWINGS ARE BASED UPON MEASURED SURVEYS ONLY.

IT IS THE CLIENT'S RESPONSIBILITY TO APPOINT A QUALIFIED STRUCTURAL  
ENGINEER TO DEAL WITH ALL STRUCTURAL SPECIFICATIONS RESULTING  
FROM ALL NEW CONSTRUCTION WORK AND ALL ALTERATIONS TO THE  
EXISTING STRUCTURE. NO RESPONSIBILITY IS ACCEPTED BY THE DRAWING  
ROOM (ARCHITECTS) LTD FOR ANY STRUCTURAL ELEMENTS.

IT IS THE NOT RESPONSIBILITY OF THE DRAWING ROOM (ARCHITECTS) LTD  
TO ADMINISTER ANY AGREEMENTS WITH OTHER STATUTORY BODIES ie.  
SEVERN TRENT WATER LTD etc. LOCATION OF DRAINAGE (WHERE SHOWN) &  
INVERT LEVELS ARE TO BE VERIFIED PRIOR TO COMMENCEMENT OF  
BUILDING WORKS. NO RESPONSIBILITY IS ACCEPTED FOR THE POSITIONING  
OF ANY BELOW GROUND DRAINAGE.

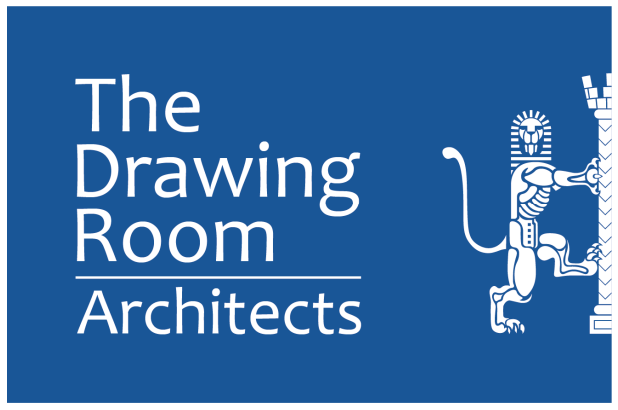

130 Moat Street, Wigston,  
Leicester. LE18 2GE.

0116 288 0111

info@tdrarchitects.co.uk www.tdrarchitects.co.uk

Job Title:- Proposed Replacement  
Dwelling:-  
31 Newbold Road,  
Kirkby Mallory,  
LE9 7QG

Dwg Title:- Proposed Plans & Elevations

Date:- August 2024

Scale:- 1:100

Job Title:-

Size:-

Rev:-

4113-02

A1

c

Revision C-Amended following LPA request (02-25)