


## 1 Proposed Block Plan

1 : 200

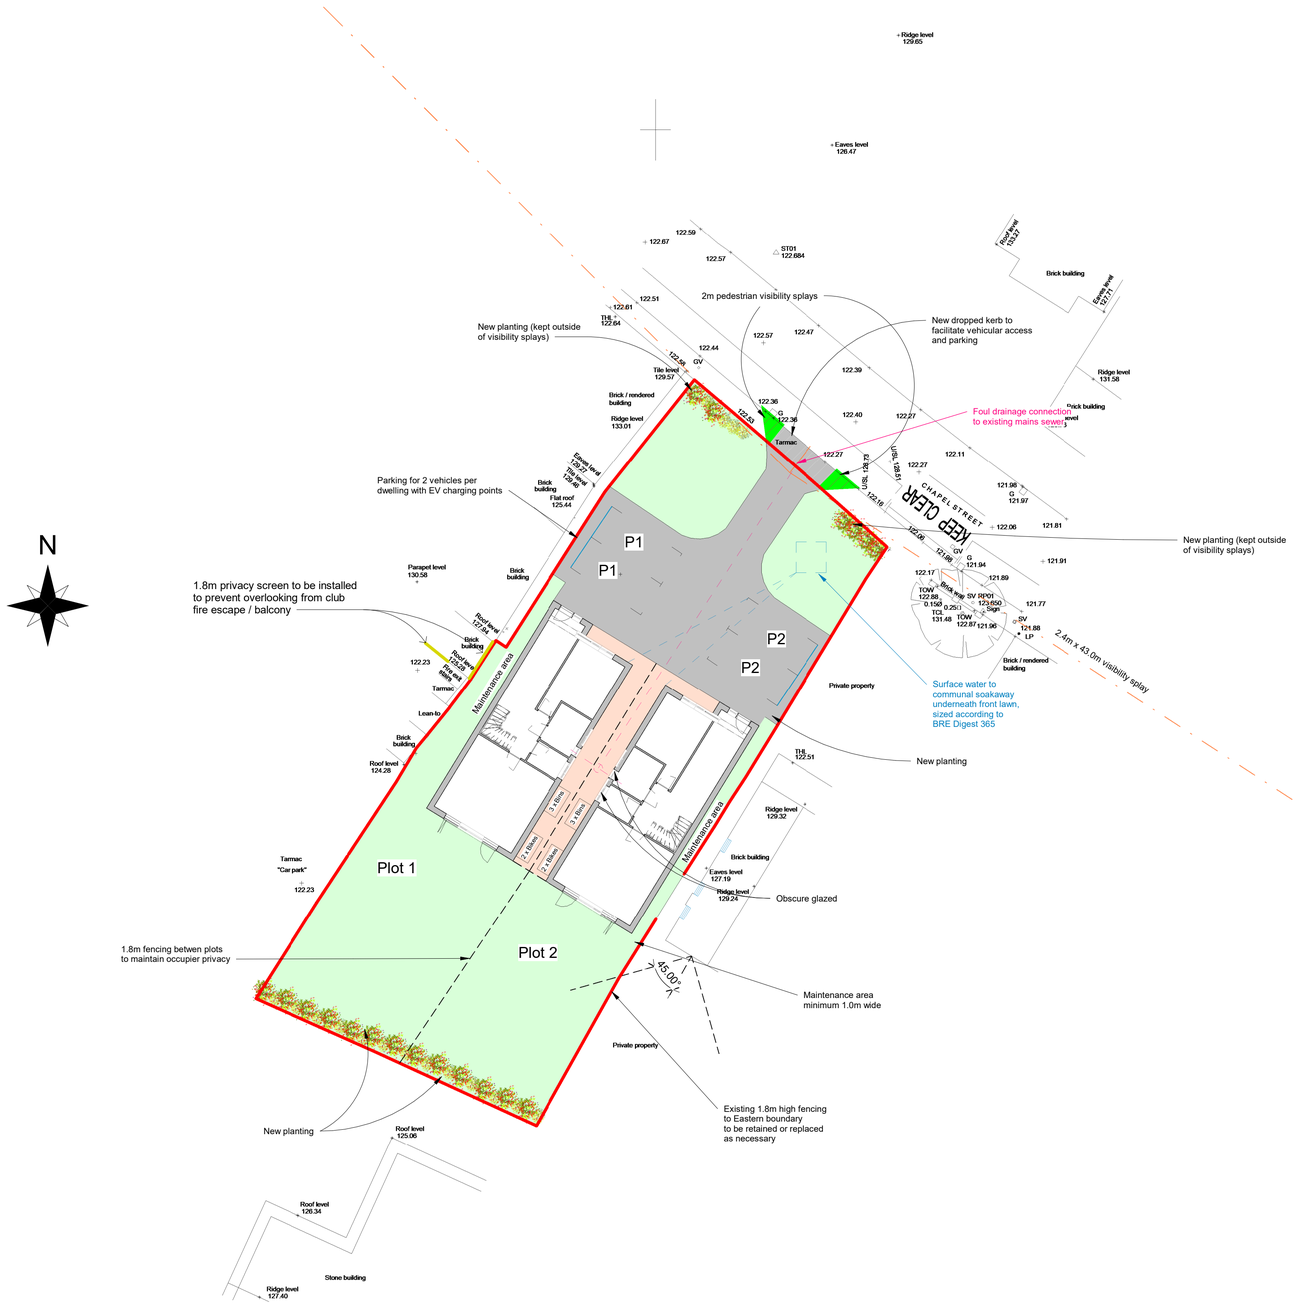


## 2 Location Plan

1 : 1250

Notes:

SCALE 1: 50 (0.5 0 0.5 1 1.5 2 2.5 m)

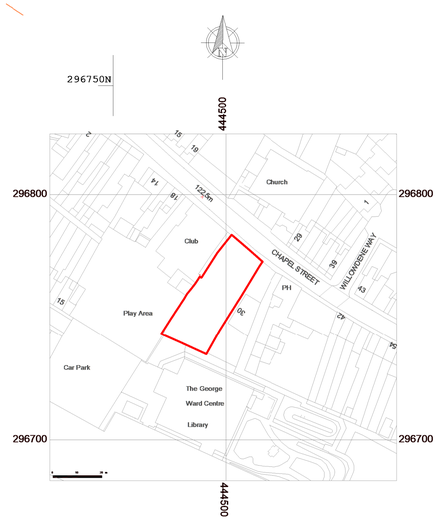SCALE 1: 100 (1 0 1 2 3 4 5 m)

SCALE 1: 200 (2 0 2 4 6 8 10 m)

SCALE 1: 1250 (10 0 10 20 30 40 50 m)

STATUS: For Planning Approval


Houseplansdirect Limited
Tel: 01432 806409
Email: support@houseplansdirect.co.uk


PROJECT: Proposed residential development

CLIENT: Richardson & Hall Luxury Developments

SITE: Barwell Constitutional Club, Chapel Street, Barwell

TITLE: Proposed Block & Location Plans

| SCALE AT A1: | DATE: | DRAWN: | CHECKED: |
|---|---|---|---|
| As indicated | Feb. 2025 | AC | DC |
| PROJECT NO: RH003 | DRAWING NO: HPD011 | | REVISION: A |