


0 1 2 3 4 5m

DWG NO: KD/2026/002

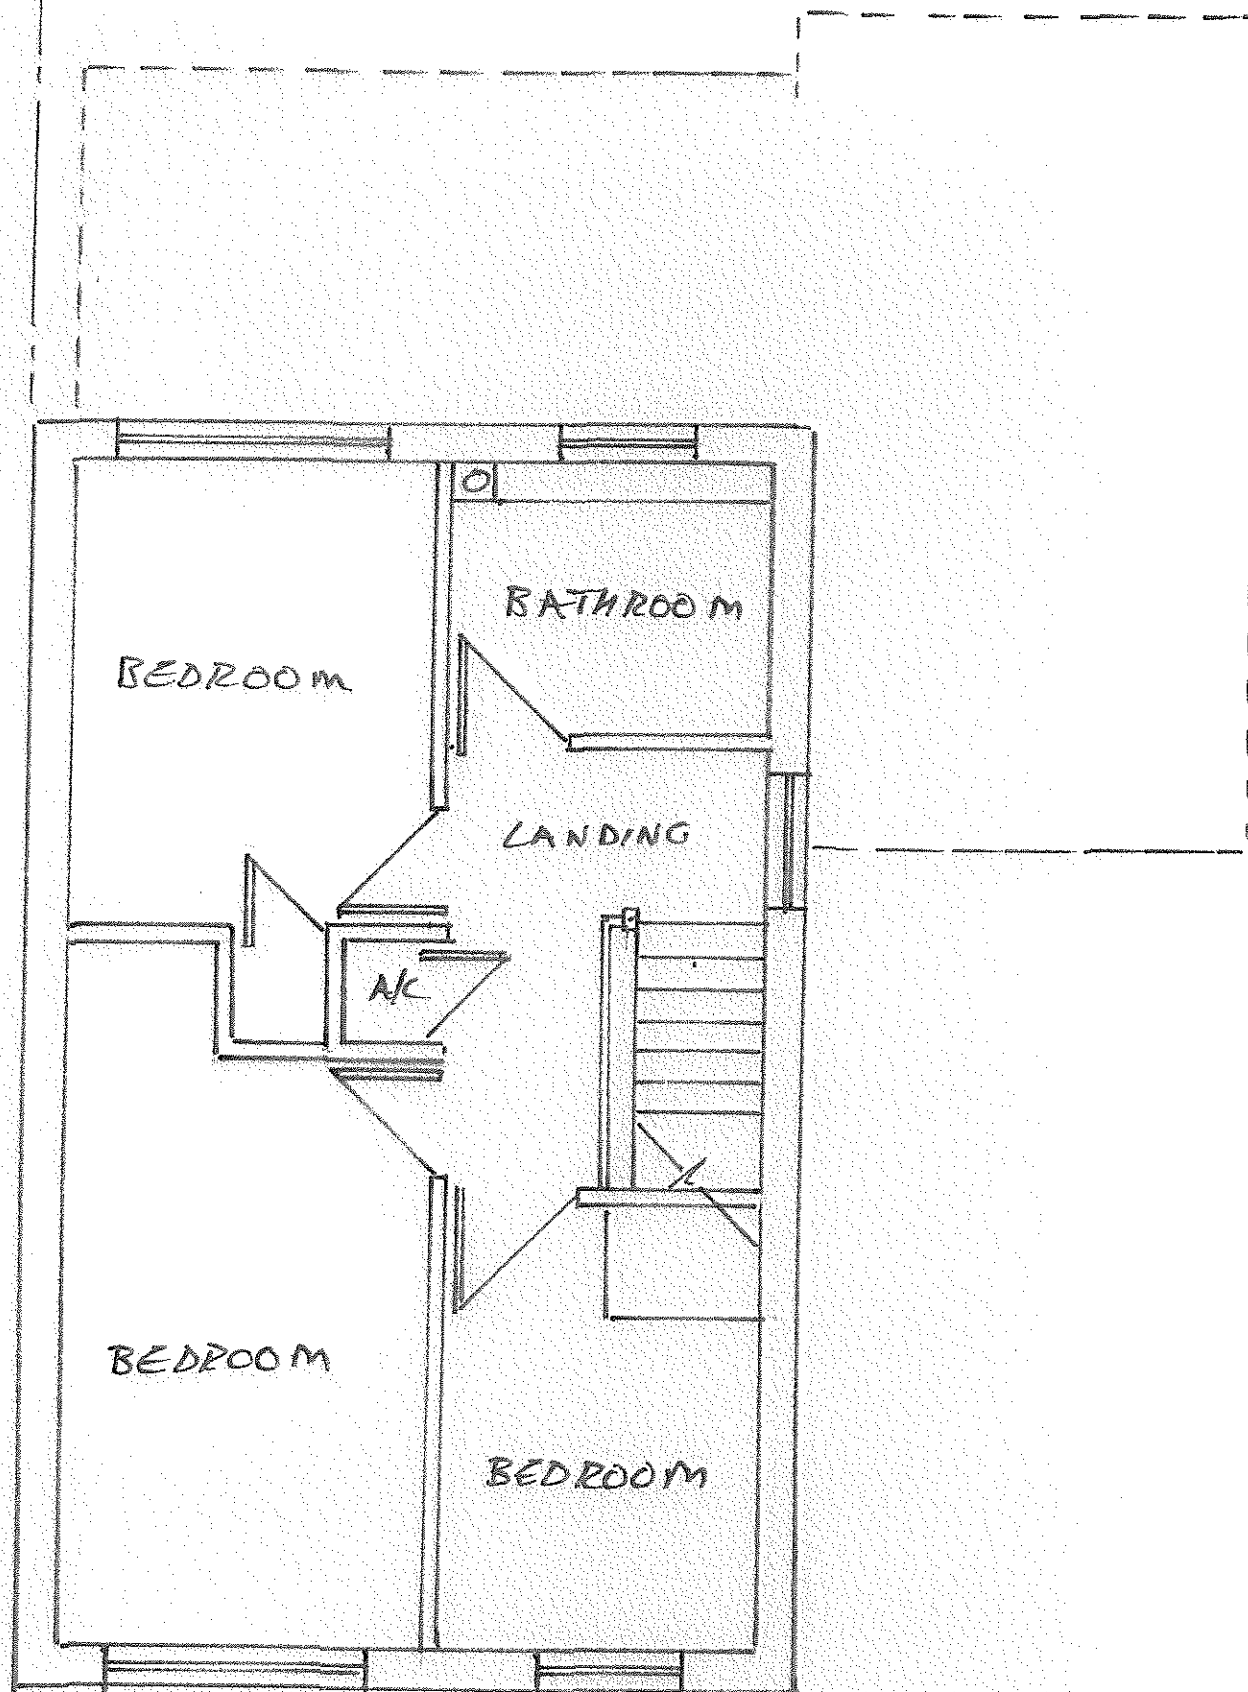

EXISTING FIRST FLOOR 1:50