


0 1 2 3 4 5m
DWG NO: KO/2026/006

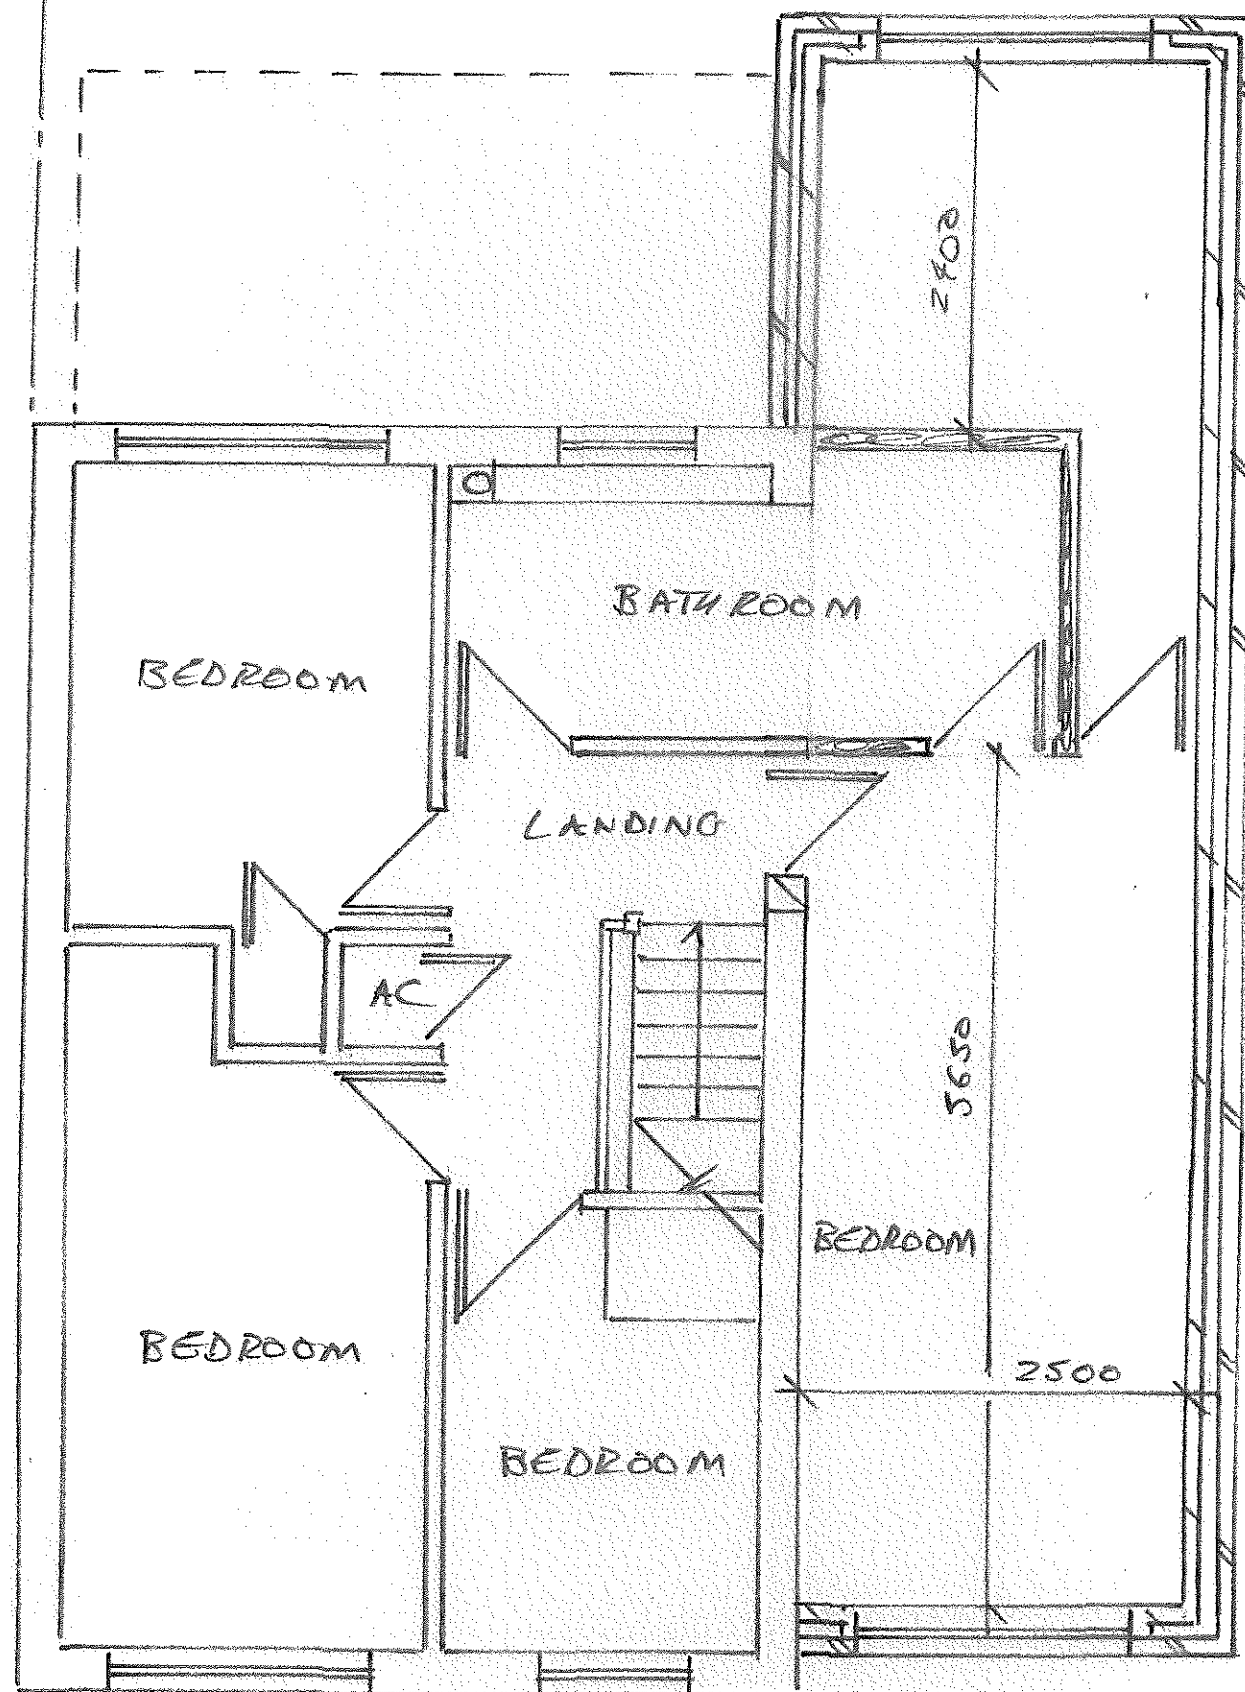

PROPOSED FIRST FLOOR 1:50