


0 1 2 3 4 5m
DWG N° : KD / 2026 / 008

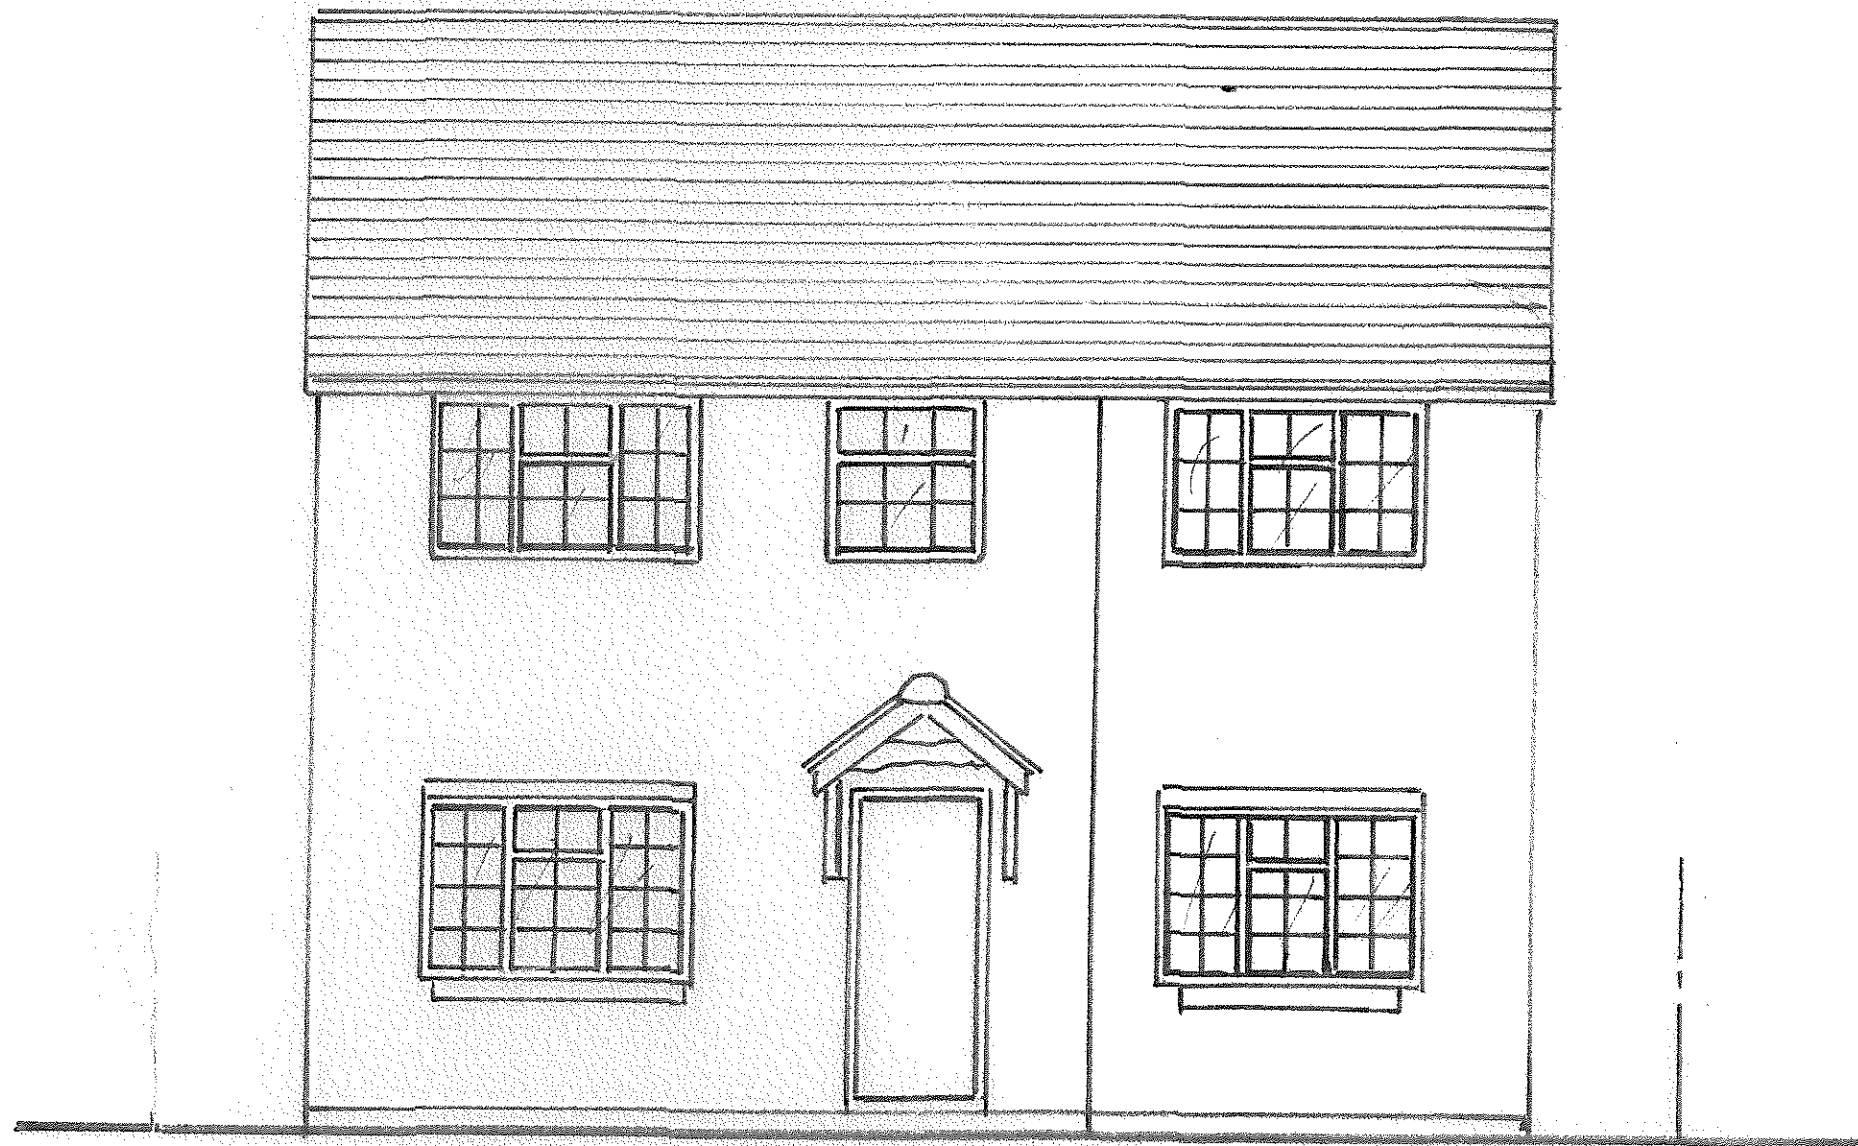

PROPOSED FRONT ELEVATION 1:50