


0 1 2 3 4 5m
DWG N°: KD/2026/0010

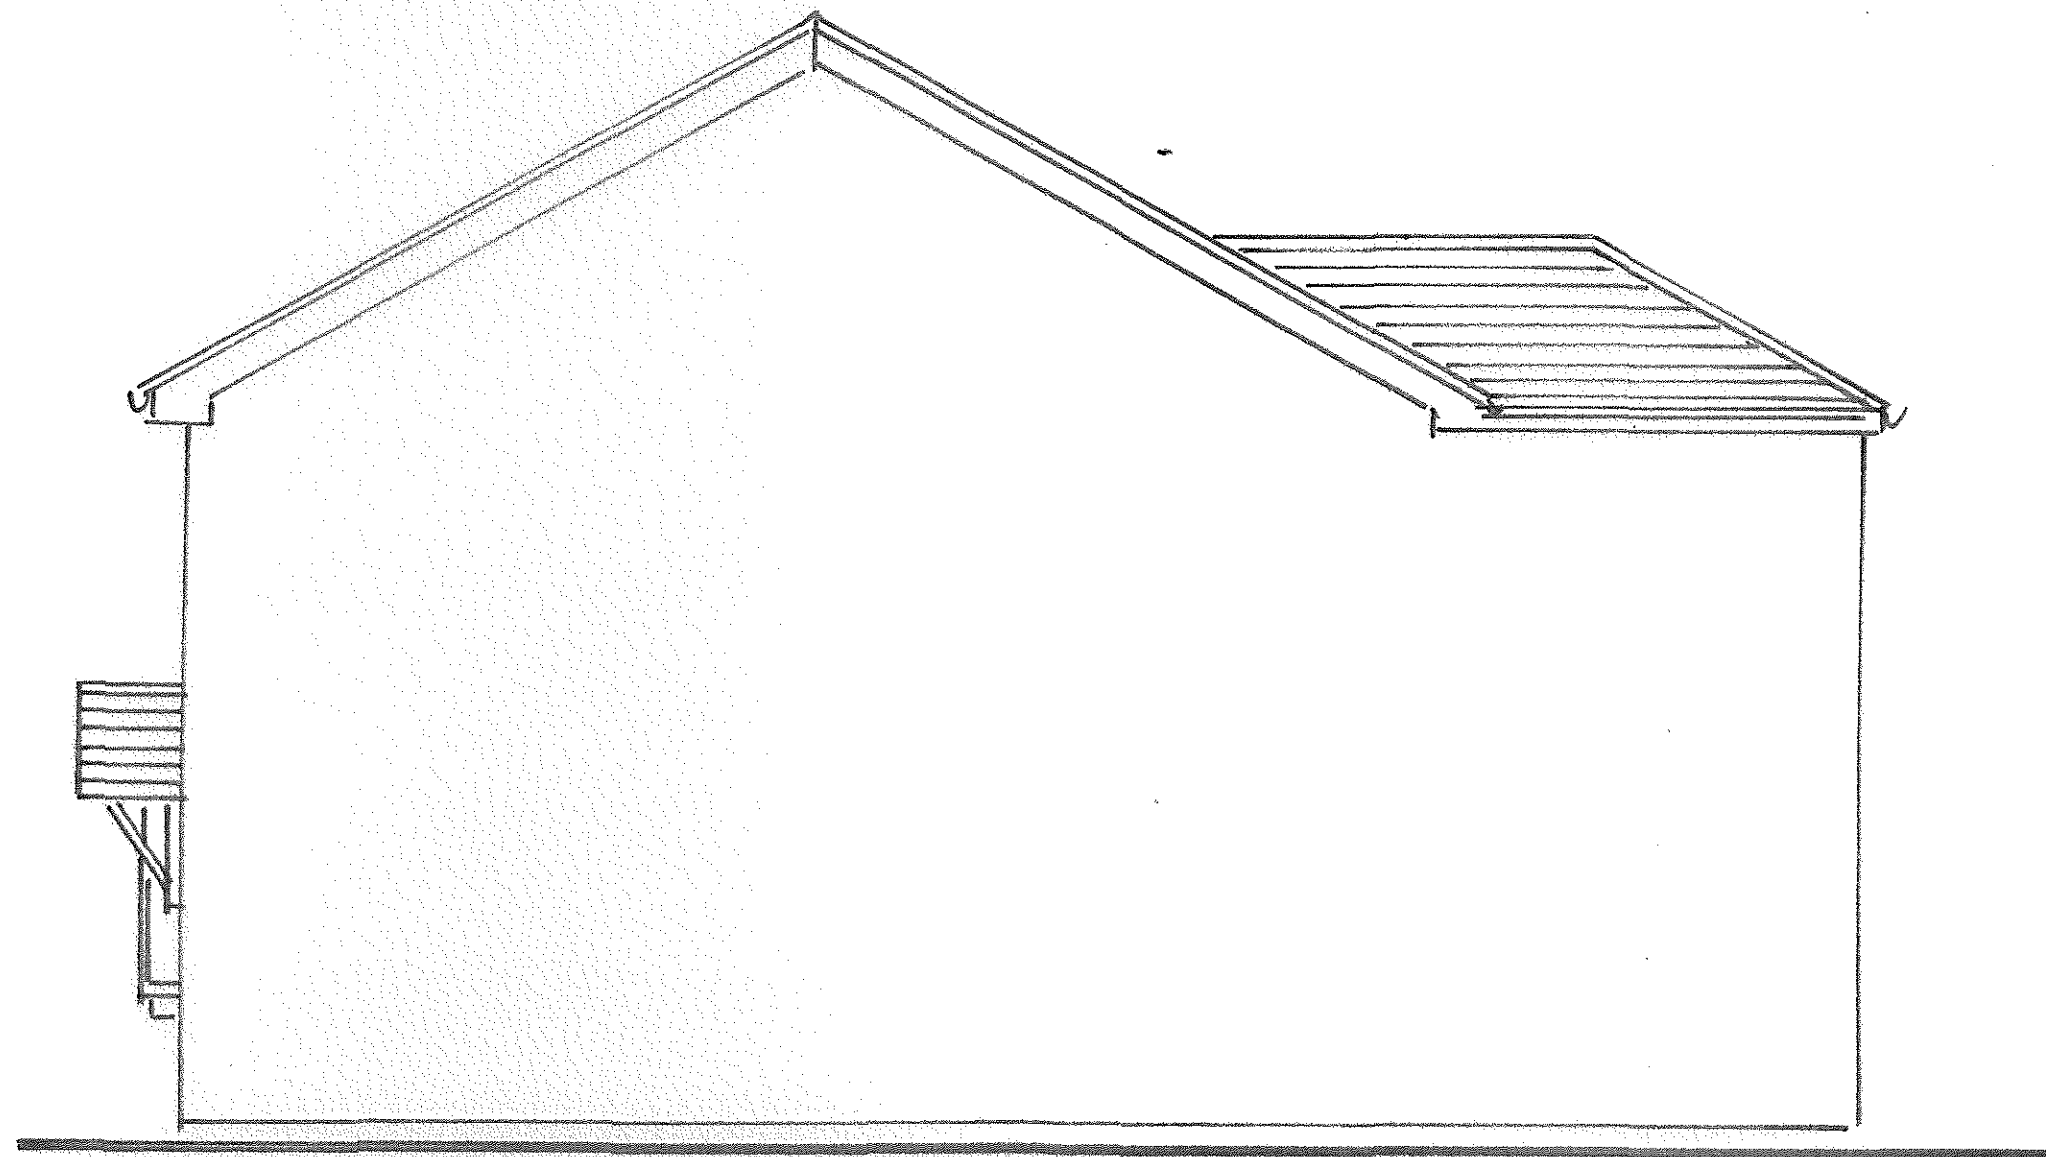

PROPOSED SIDE ELEVATION 1:50