



0 1 2 3 4 5m
DWG N^o: KD/2026/0011

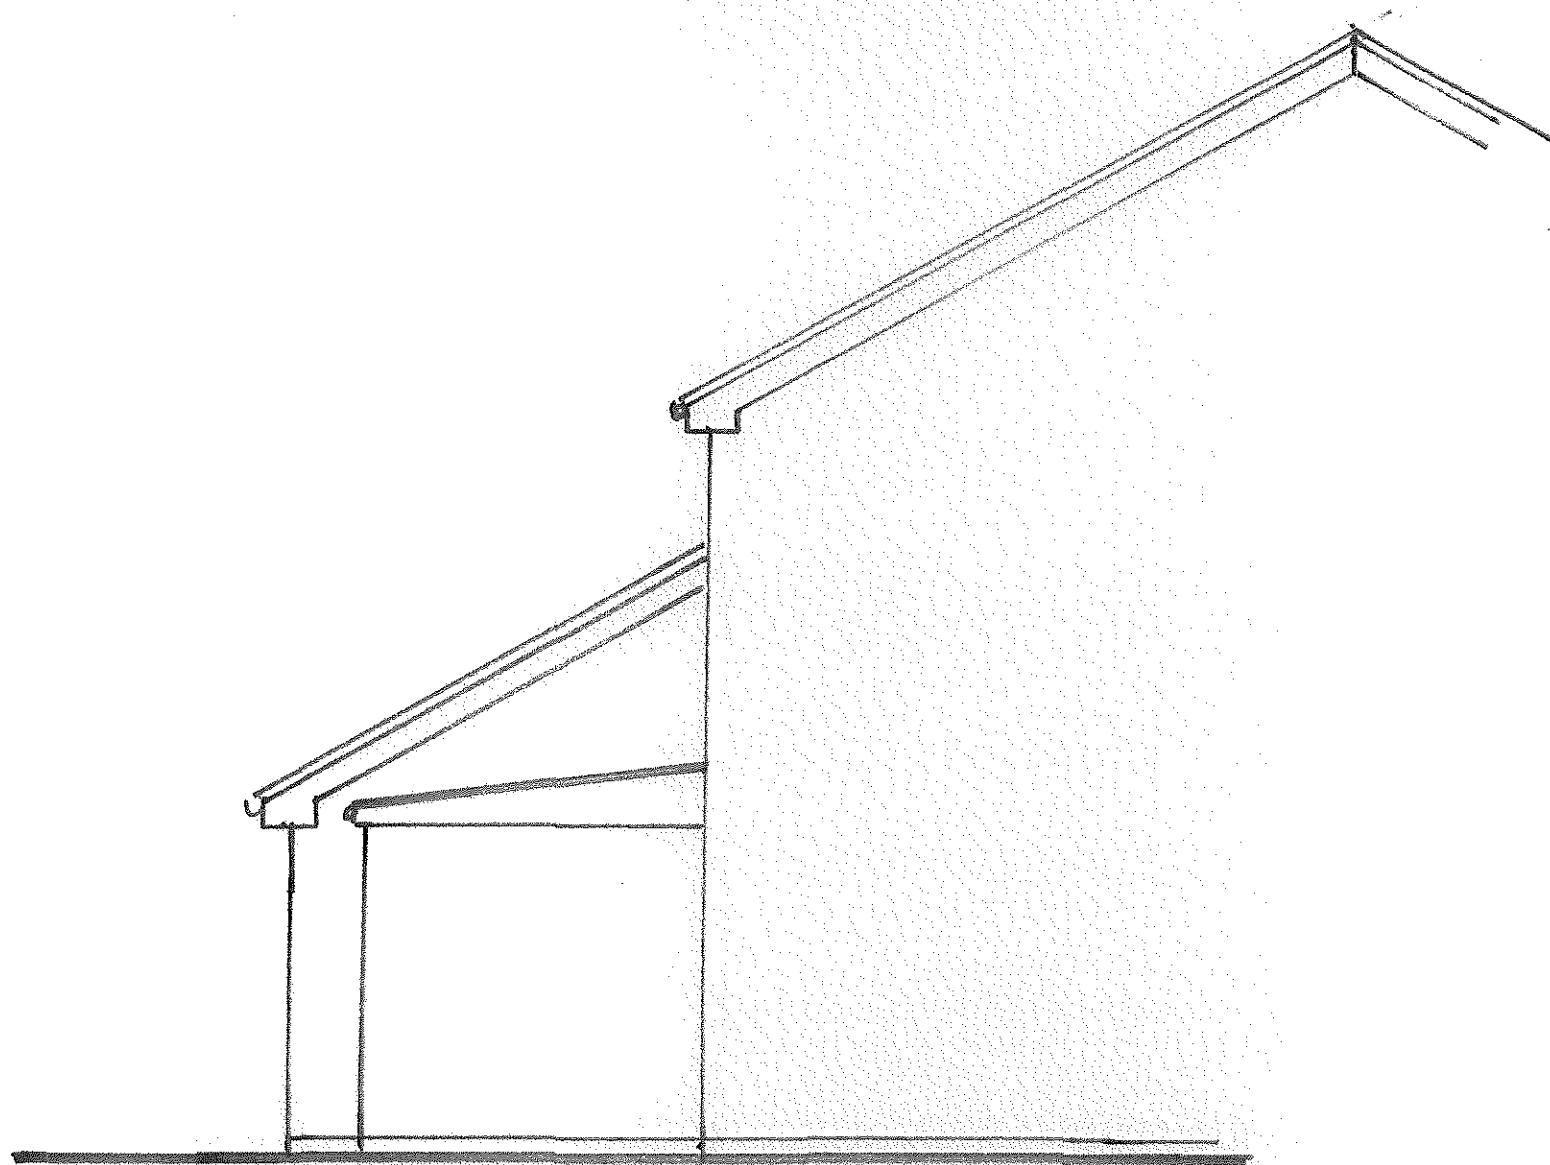

EXISTING SIDE ELEVATION 1:50

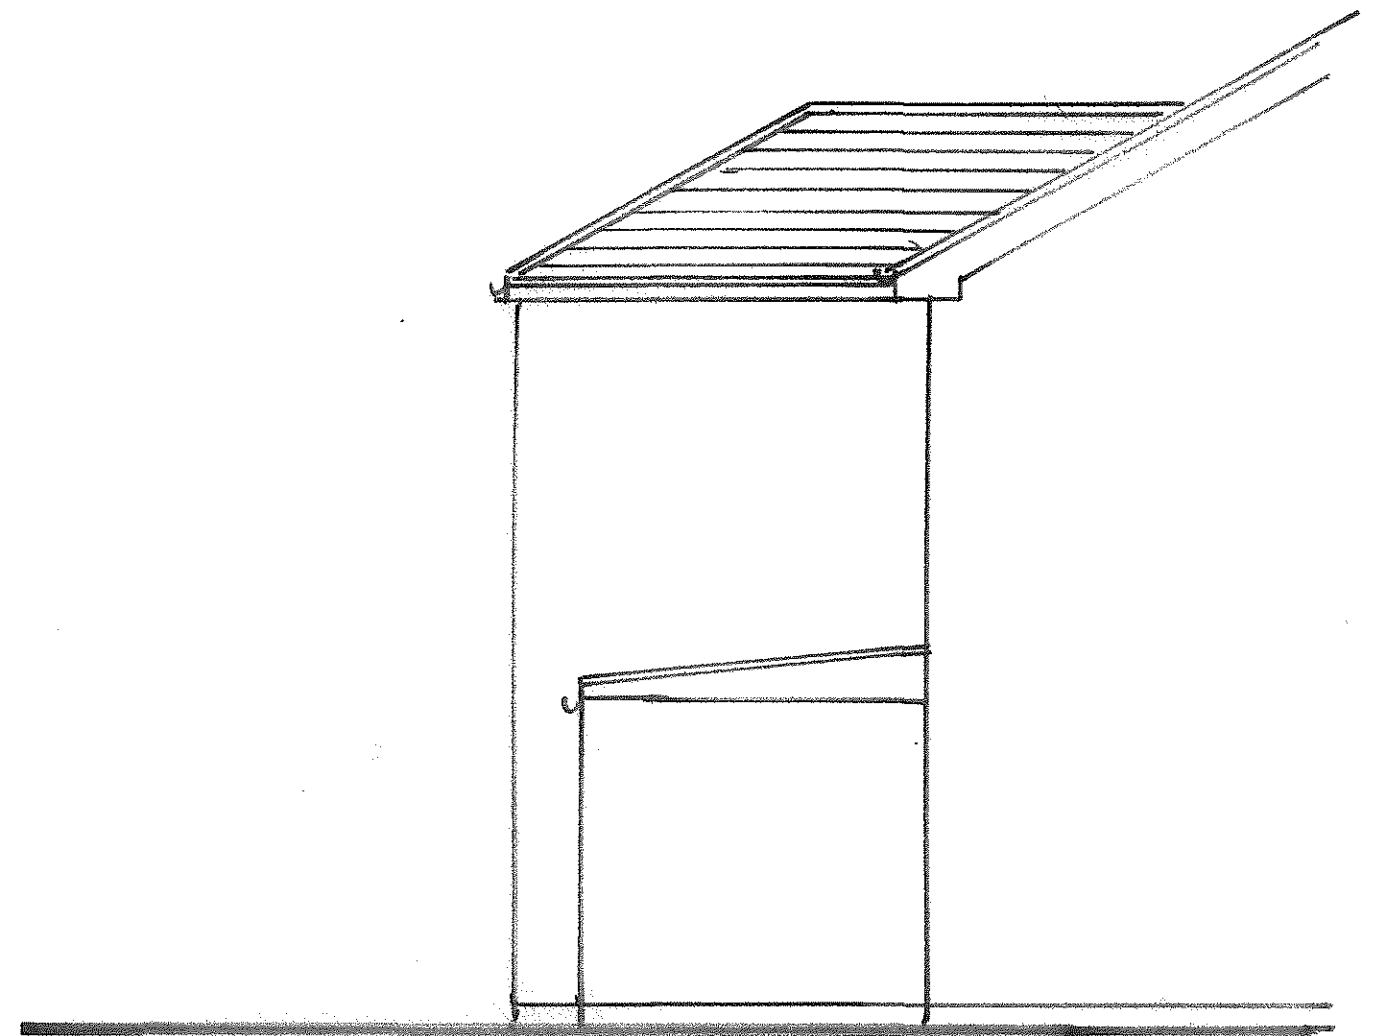

PROPOSED SIDE ELEVATION 1:50