

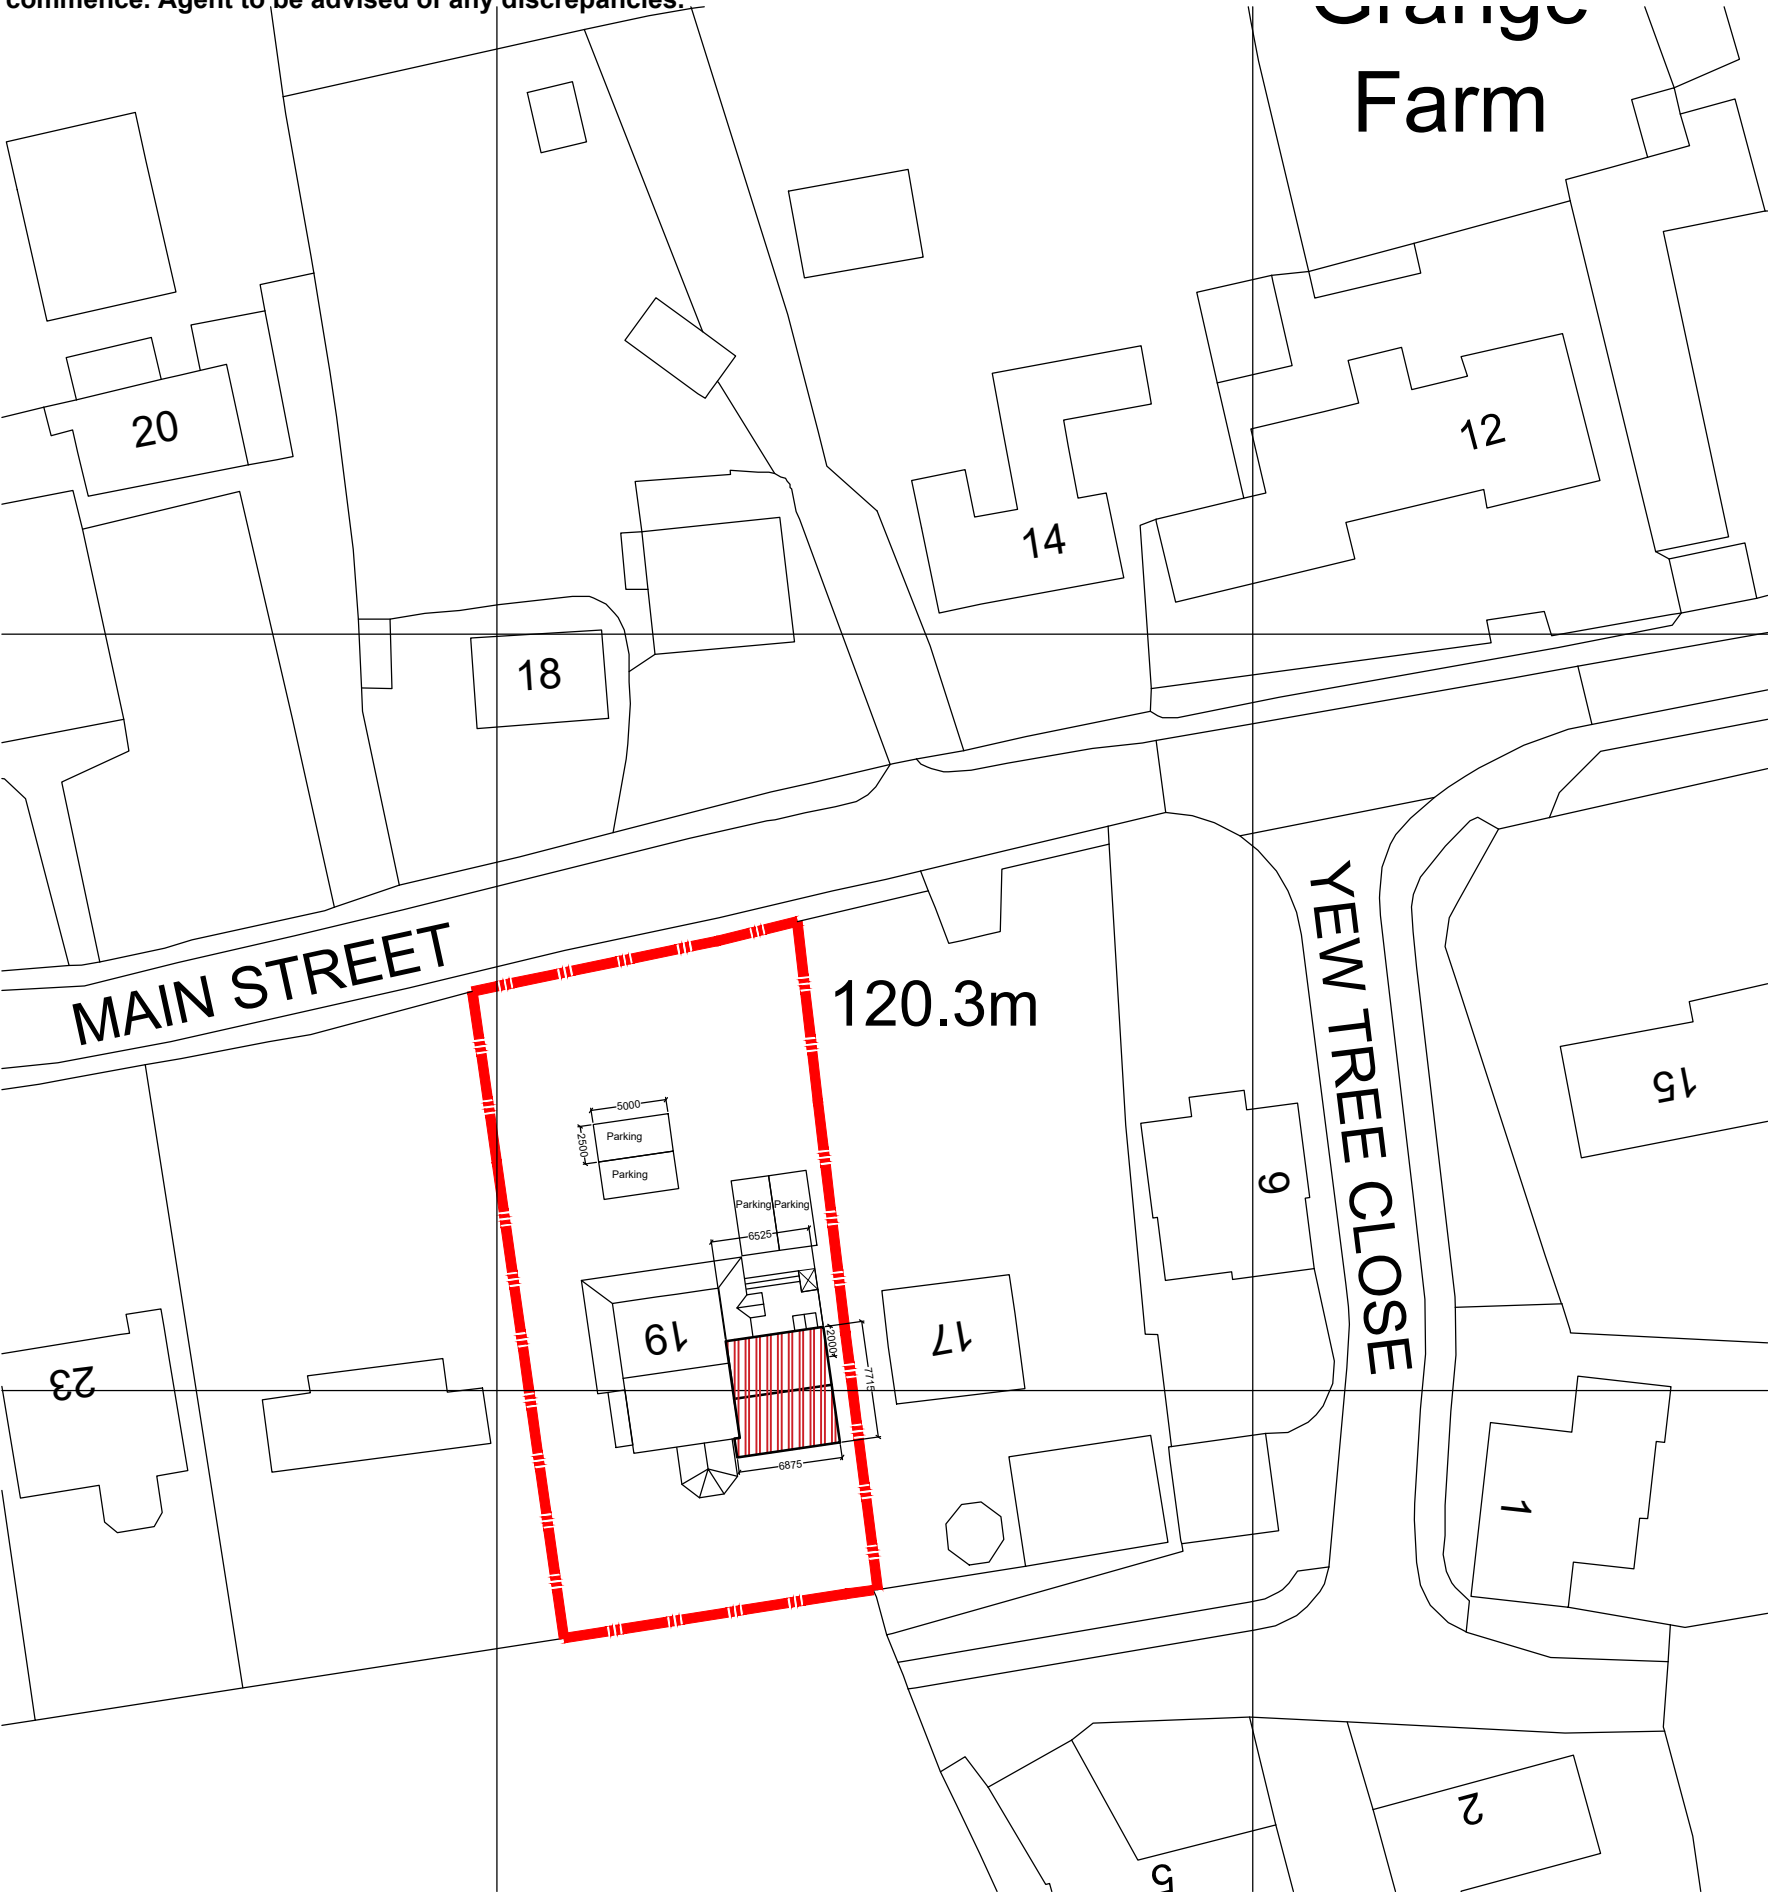


Drawings are for L.A. approval only and do not constitute construction drawings.
All dimensions to be checked on site before works commence. Agent to be advised of any discrepancies.

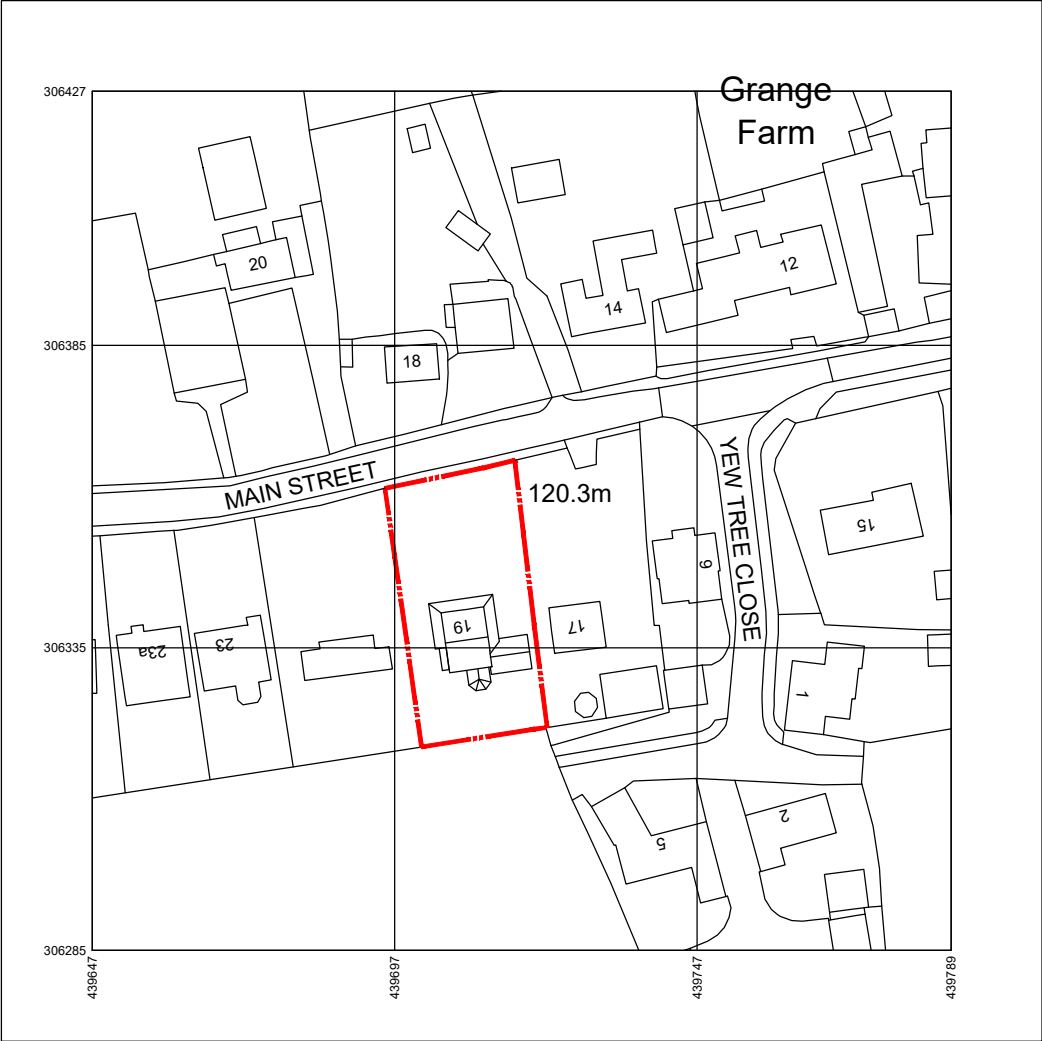

1:500 Location Plan
Site Location Plan

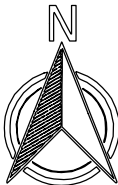

Produced on 01 June 2026 from the Ordnance Survey National Geographic Database and incorporating surveyed revision available at this date.
This map shows the area bounded by 439647 306285, 439789 306285, 439789 306427, 439647 306427, 439647 306285
Crown copyright and database rights 2026 OS 100054135. Supplied by copla ltd trading as UKPlanningMaps.com a licensed Ordnance Survey partner (OS 100054135).
Data licence expires 01 June 2027. Unique plan reference: v2g/1426701/1910151



1:1250 Site Location Plan

A+DM

Architecture and Design Management

Drawing Status:	PLANNING	
Revision Notes:		
Client:	Mr & Mrs Meahet	
Project:	Fabian House, Barton in the Beans. CV13 0DJ	
Drawing Title:	Site Location Plan	
Drawing Number:	Meahet-003	Revision: -
Scale:	1:1250:500@A3	Date: June 2026
Drawn By:	Igb	Checked By: Igb