


Mr & Mrs Ward-Worley
62 St Martins Drive
Desford
LE9 9GW

Single Storey Rear and Side Extension to
create larger Kitchen and Additional
Bedroom

Parking Provision

1 : 1250
1 : 500
2026-10-00

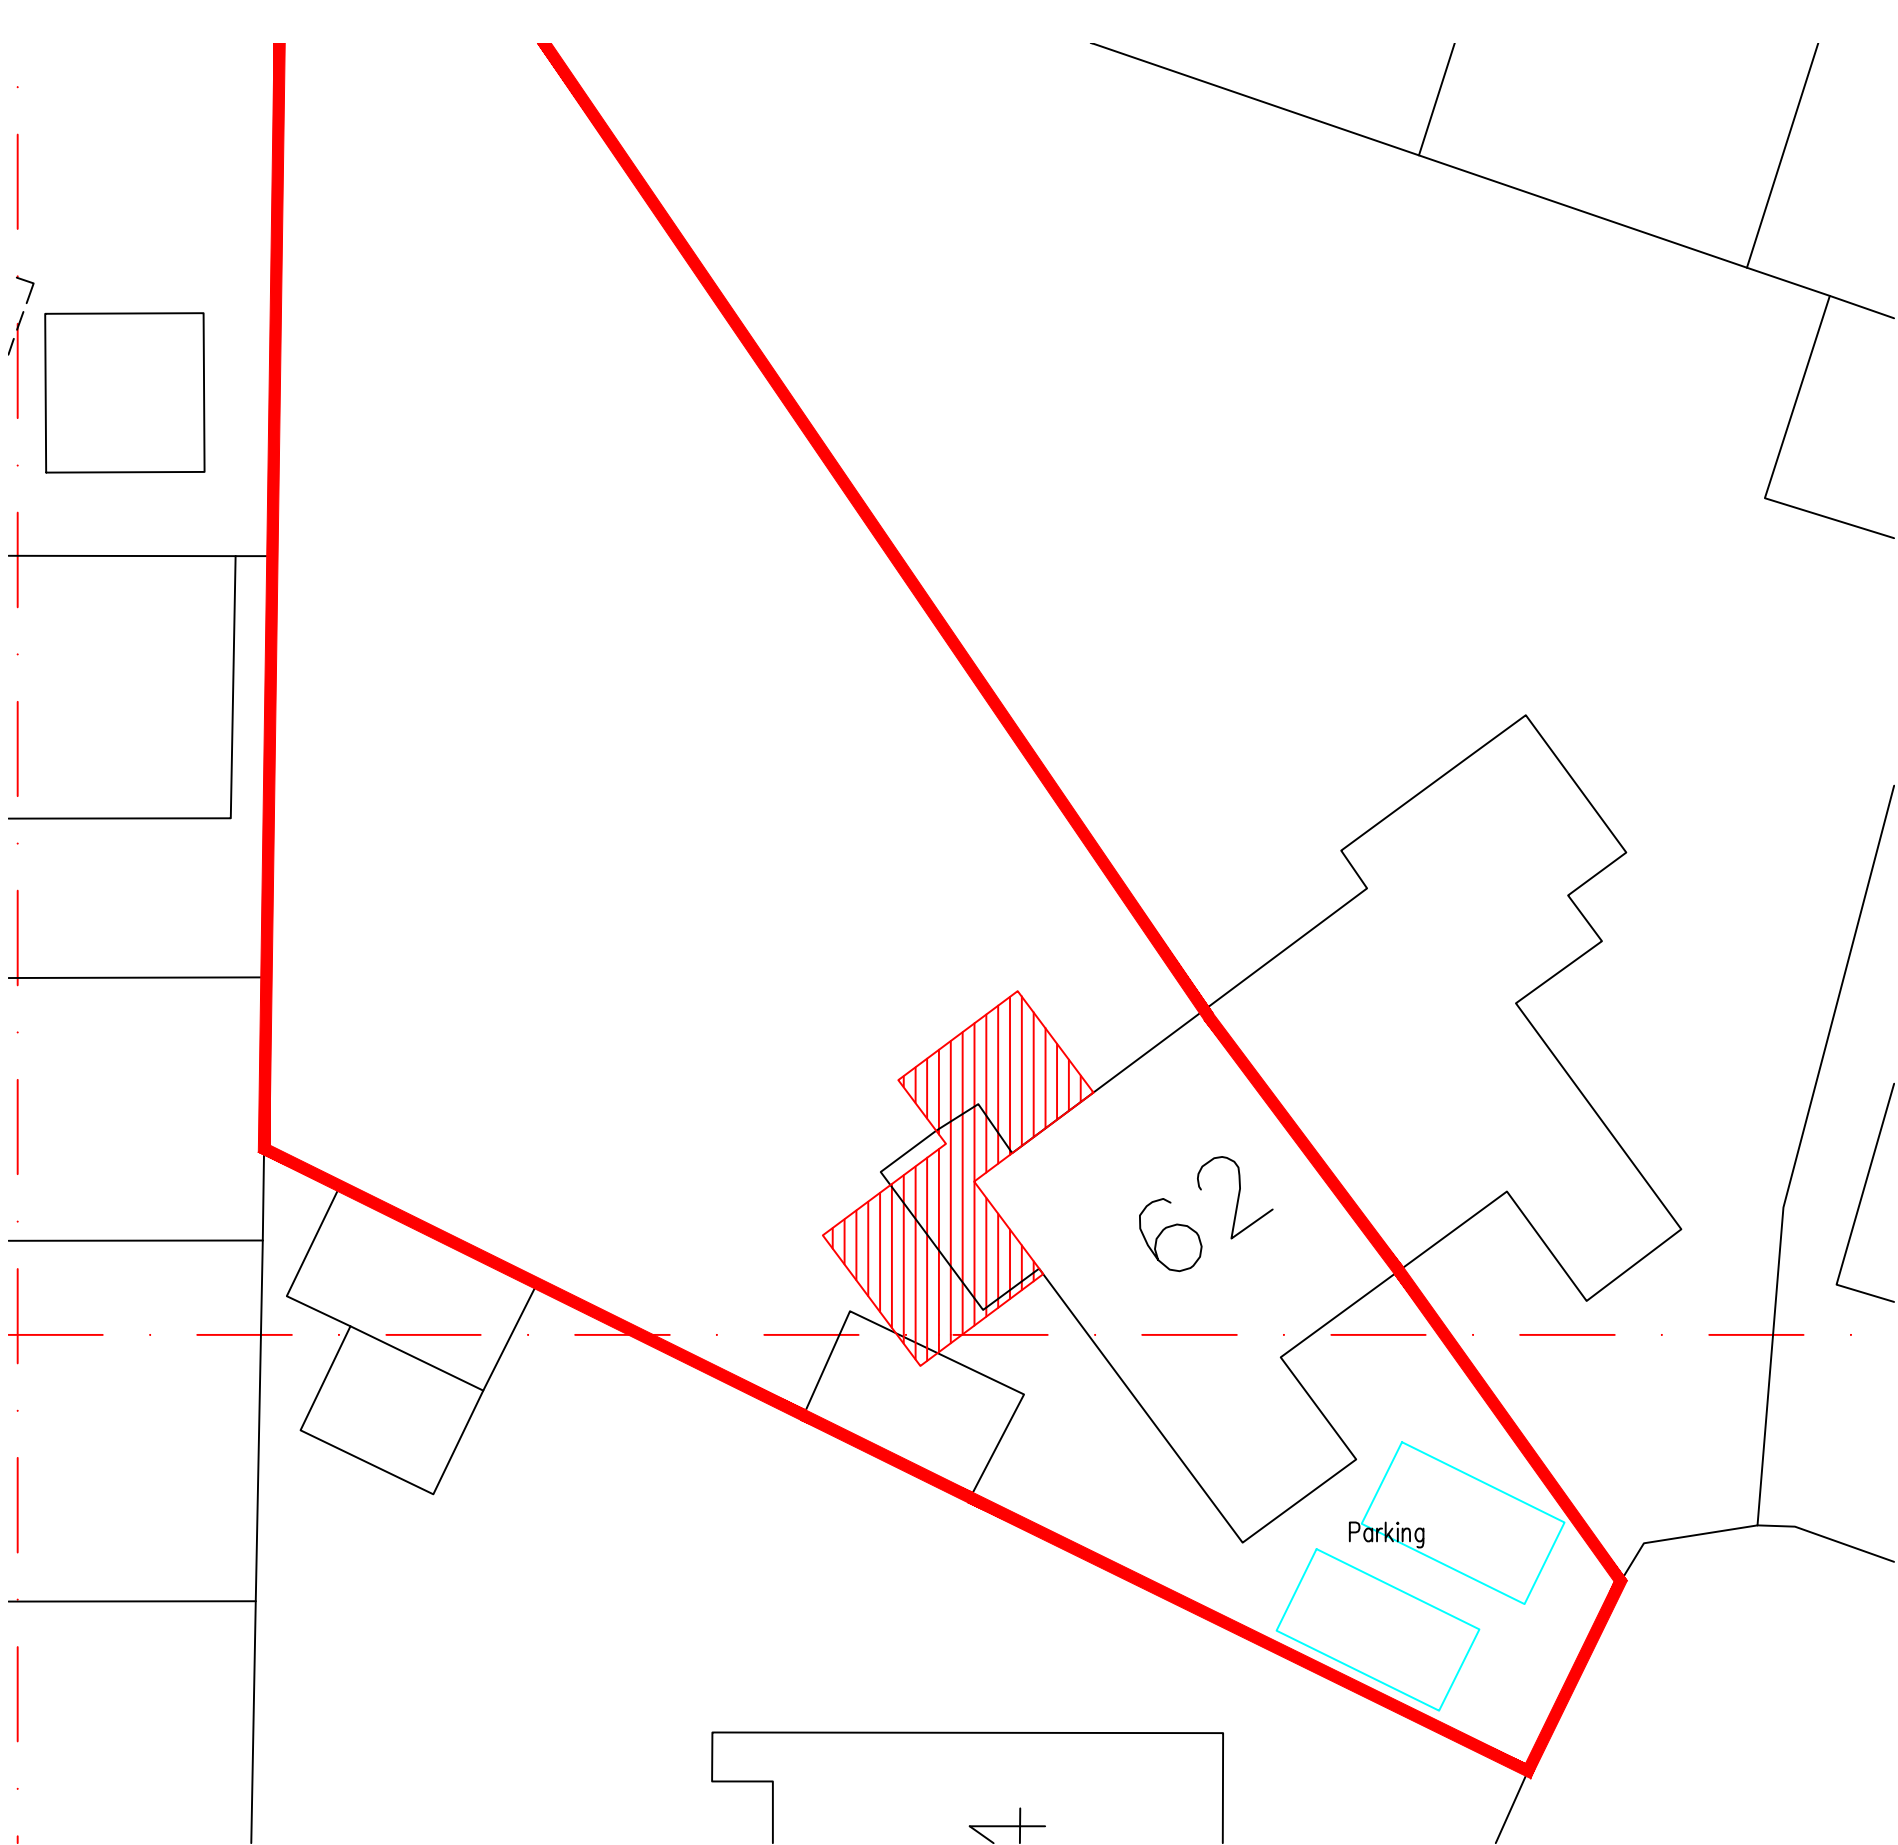

Parking Provision
scale 1200