
# Parking and Access Provision Block Plan
## Scale 1:400

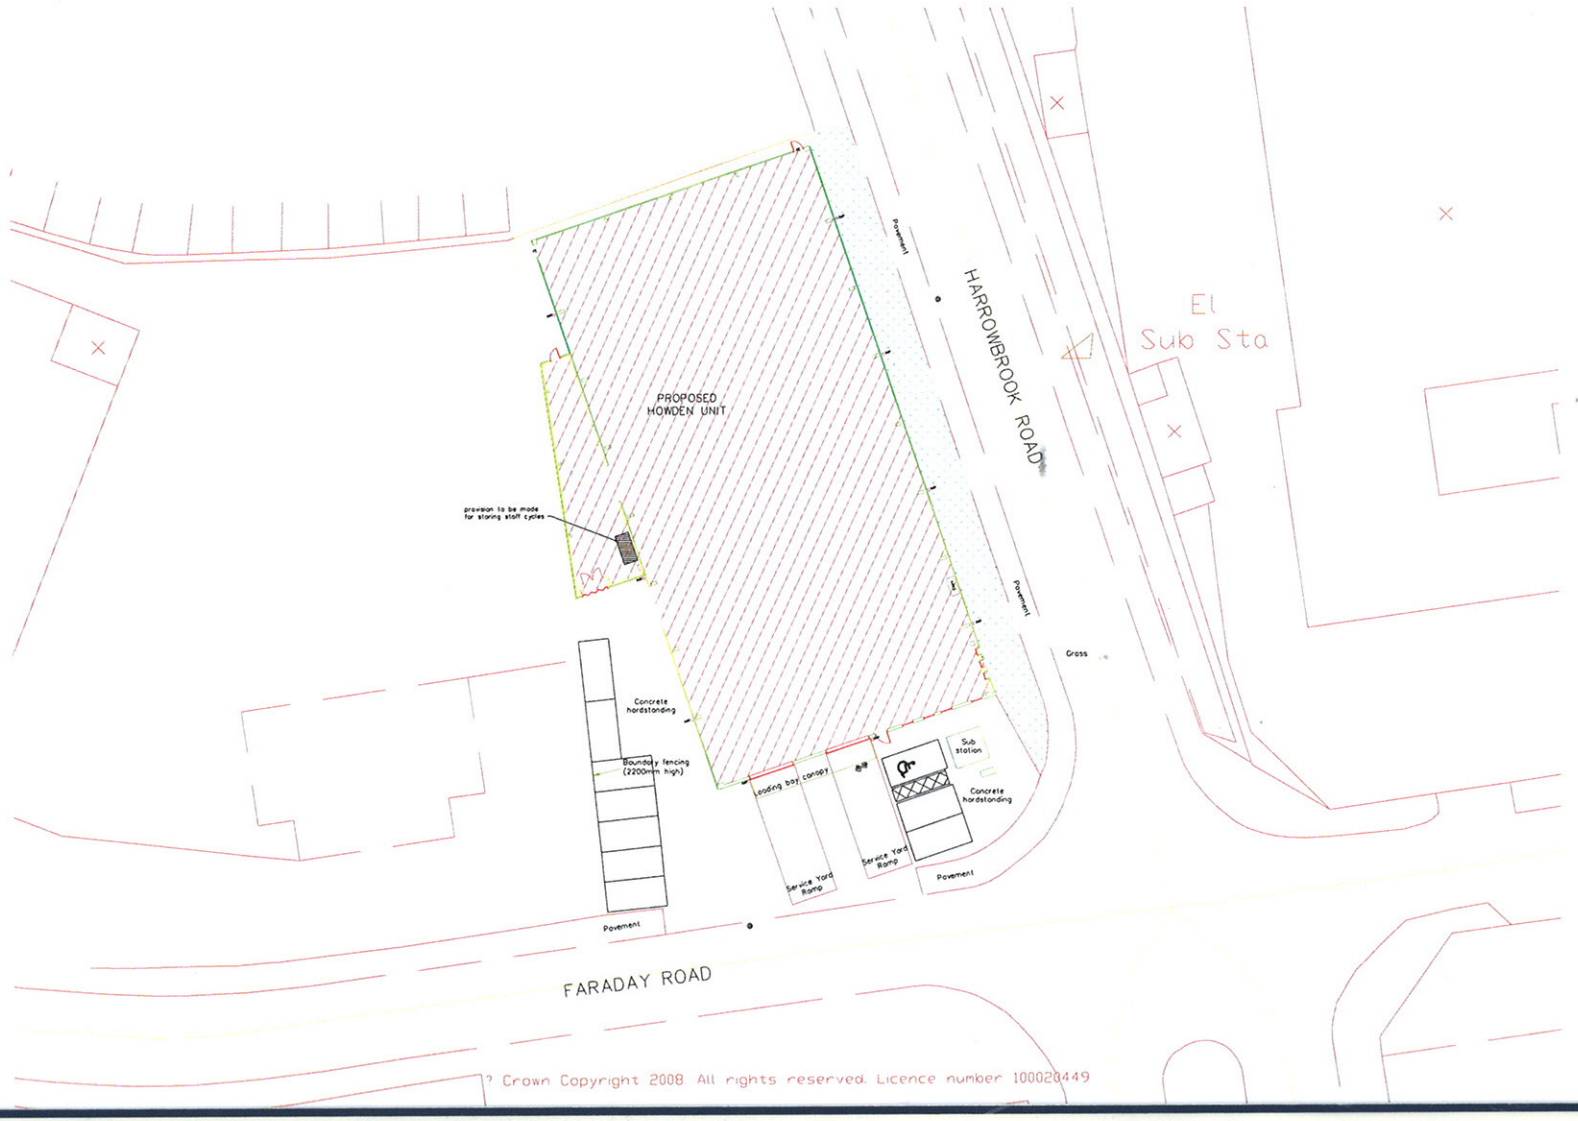


SCALE 1:400 DATE: 24-Sep-0

nckley, Site plan

S N E D A N D P R O D U C E D B Y H O W D E N J O I N E R

CHASE & PARTNERS
Retail & Leisure Property Specialists
C&P

The plan is based upon the Ordnance Survey Map with the sanction of the controller of HM Stationery Office Crown Copyright Reserved, Licence No. ES75073E0001.
The plan is published for convenience of identification only. Any site boundaries shown are believed to be correct but are not guaranteed.