This drawing is the copyright of Street Eite Associates Limited.

Do not scale from drawings. All dimensions and levels to be checked on site prior to commencement of work or manufacture of items. Notify SEA of any discrepancies.

This drawing to be read in conjunction with specifications, specialist drawings and any bill of quantities.

The Contractor is to comply with all relevant statutory legislation whether or not specifically stated on these drawings.

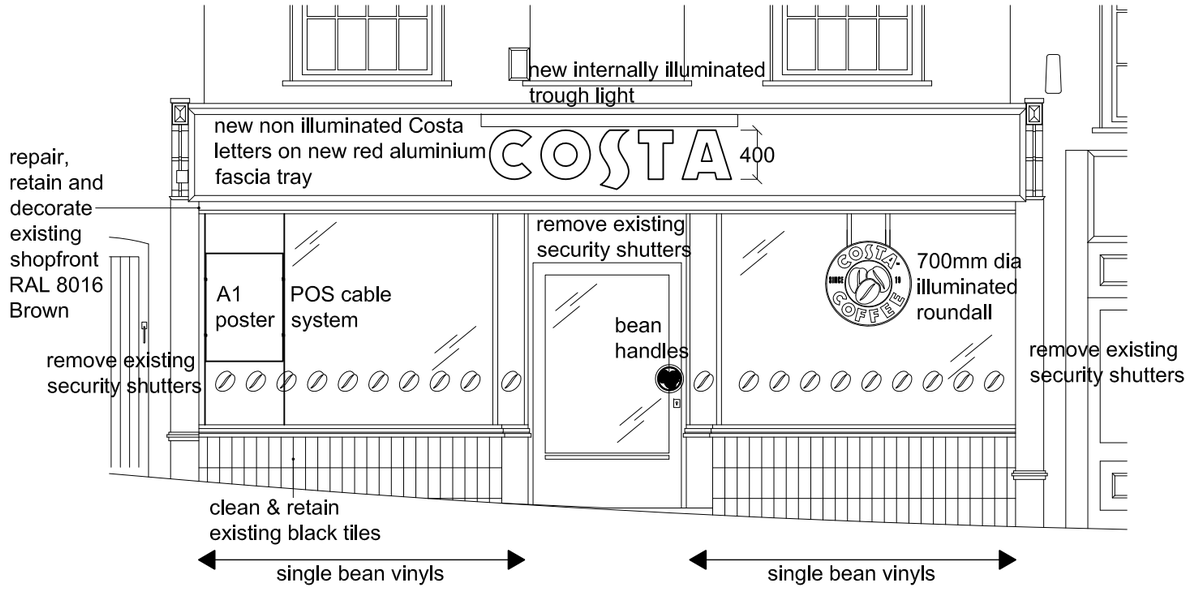

S|E|A DESIGN GROUP

Client
COSTA

Project
25 Castle Street
Hinckley

Drawing Title
External Elevation

Scale 1:50 @ A3 Date 30.06.09

Drg No 28055/02 Rev

Revisions

☑ **UK Office**
Princes Drive, Kenilworth,
Warwickshire, CV8 2FD UK
Telephone +44 (0)1926 864440
Fax +44 (0)1926 864441
Email sea.uk@seadesigngroup.com

☐ **UAE Office**
PO Box 214533,
Dubai, UAE
Telephone +971 (4) 341 6395
Fax +971 (4) 341 8933
Email sea.uae@seadesigngroup.com

Website seadesigngroup.com