

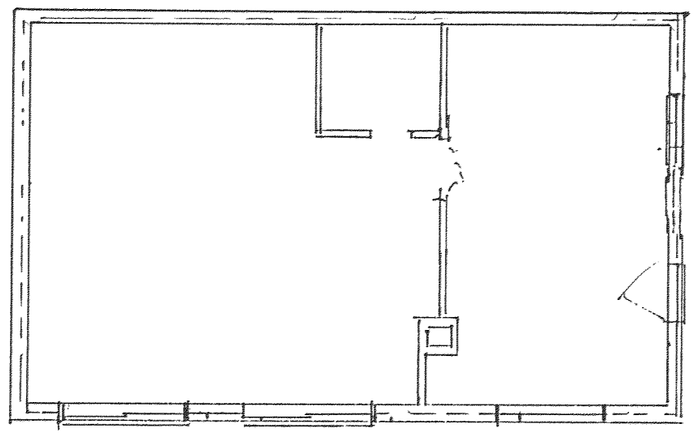



existing Building Plan

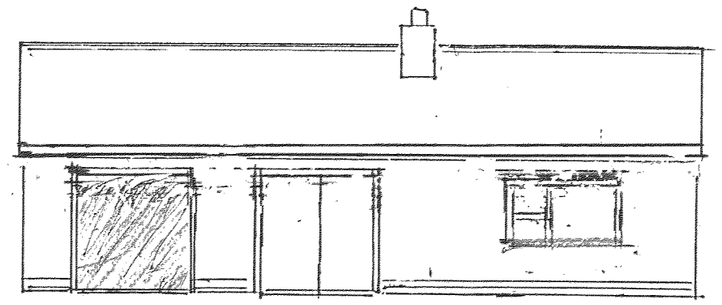


South ELEVATION

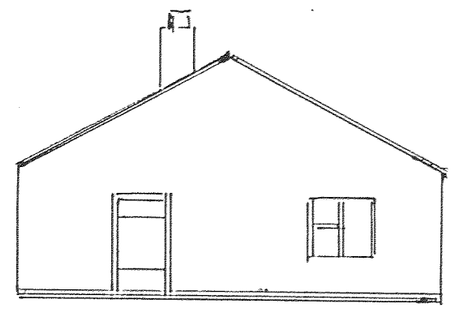


EAST ELEVATION

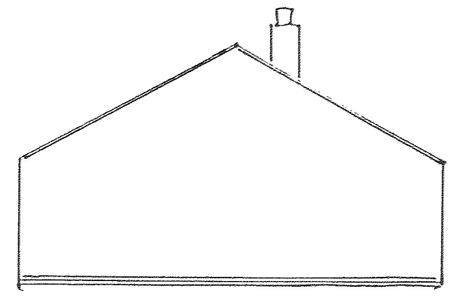


WEST ELEVATION

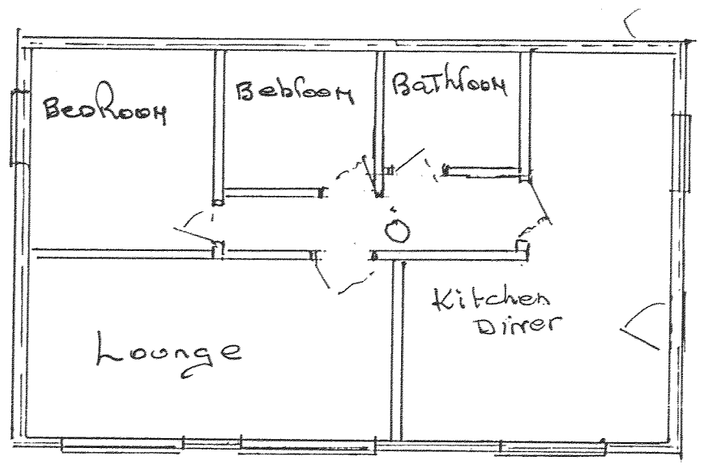


NEW SOUTH ELEVATION PLAN

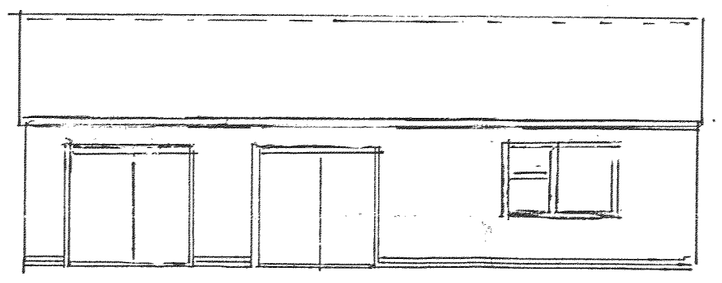


NEW SOUTH ELEVATION

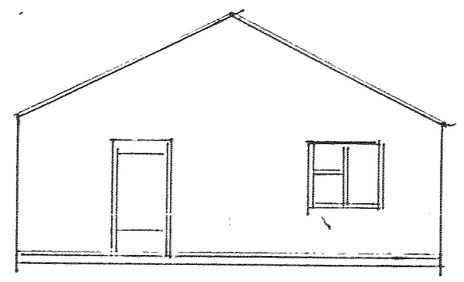


NEW EAST ELEVATION

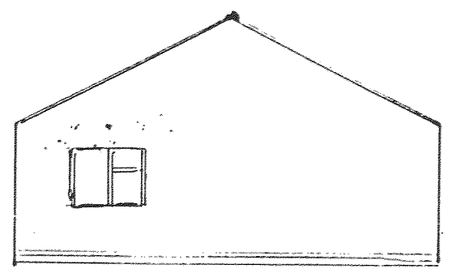


NEW WEST ELEVATION

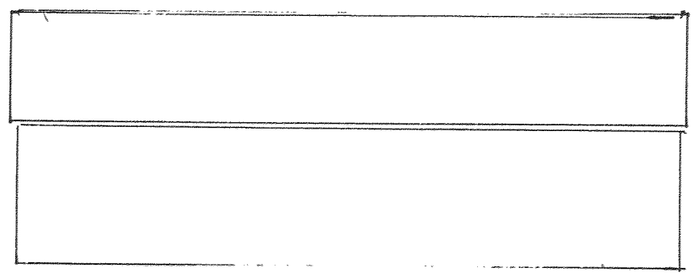

NORTH ELEVATION

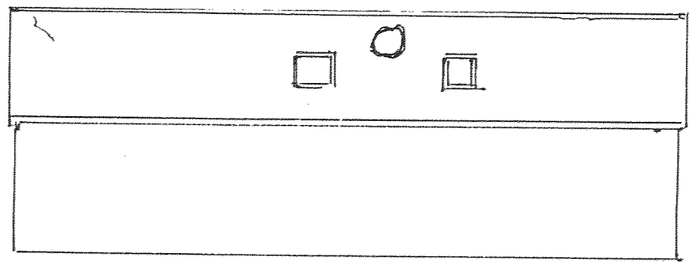

NEW NORTH ELEVATION

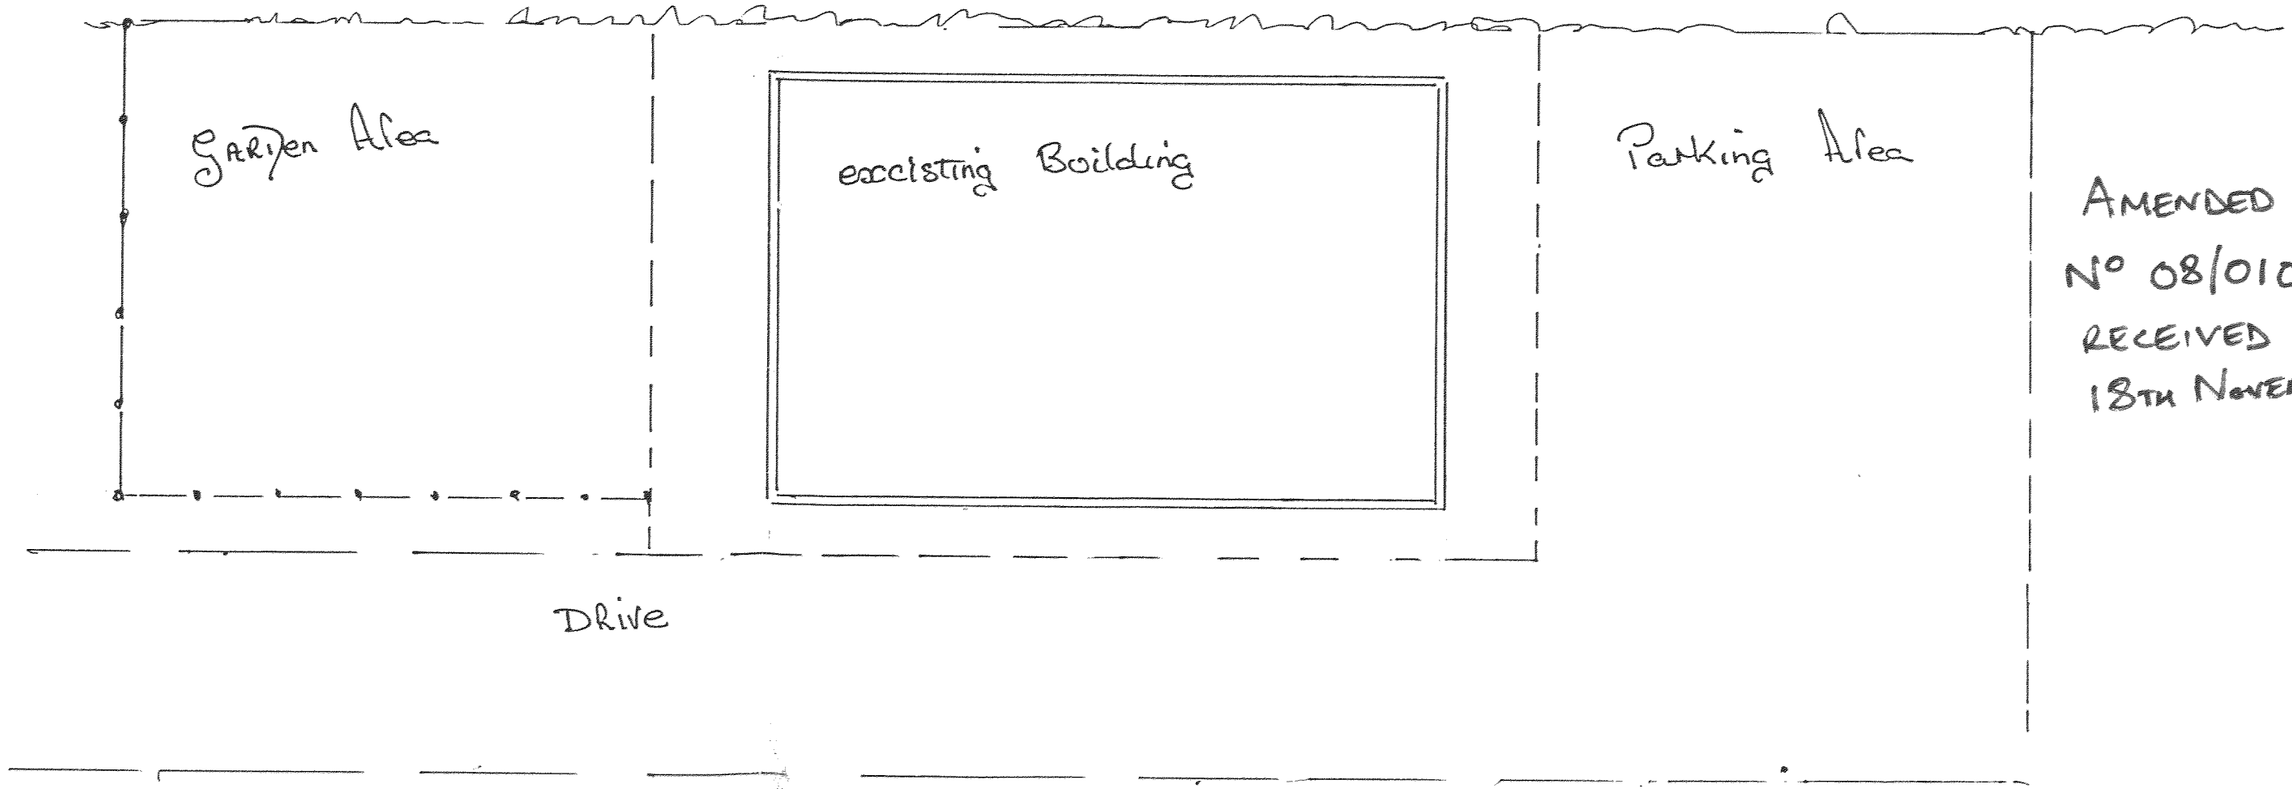

AMENDED PLAN
Nº 08/01013B/FUL
RECEIVED
18TH NOVEMBER 2008

MRS Joane Squires. "Tale Brook". Leicester Road. East-Shilton

Scale 1—100

