



© This drawing is the copyright of the Engineers and may not be reproduced or used except by written permission.


Drawings must not be scaled. Work to figured dimensions only

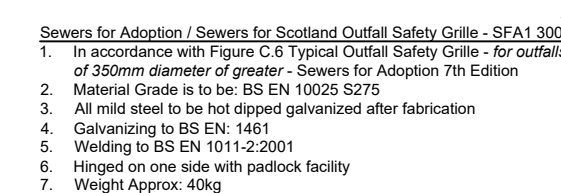

HEADWALL S24 & S84

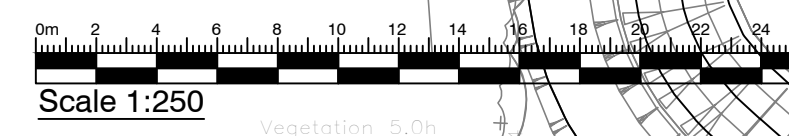

REV	DATE	AMENDMENT	BY
-----	------	-----------	----

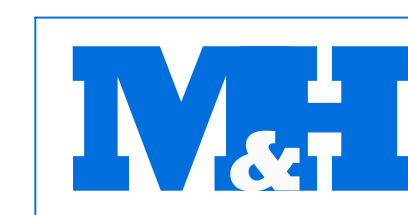

MUCKLOW & HARRIS
CONSULTING CIVIL & STRUCTURAL ENGINEERS

5 Ardent Court,
William James Way,
Henley-in-Arden, B95 5GF

t: 0121 771 0845
e: info@mucklowandharris.co.uk
w: www.mucklowandharris.co.uk

DRAWING STATUS: PRELIMINARY

CLIENT _____

Vistry 
Partnerships

PROJECT

**Leicester Road,
Earl Shilton**

TITLE

Watercourse Head Wall Details

DATE 14.02.2025		DRAWN BPL	
SCALE 1:20	SIZE A1	CHECKED DJH	
DRAWING NUMBER 22071-116			REVISION *