

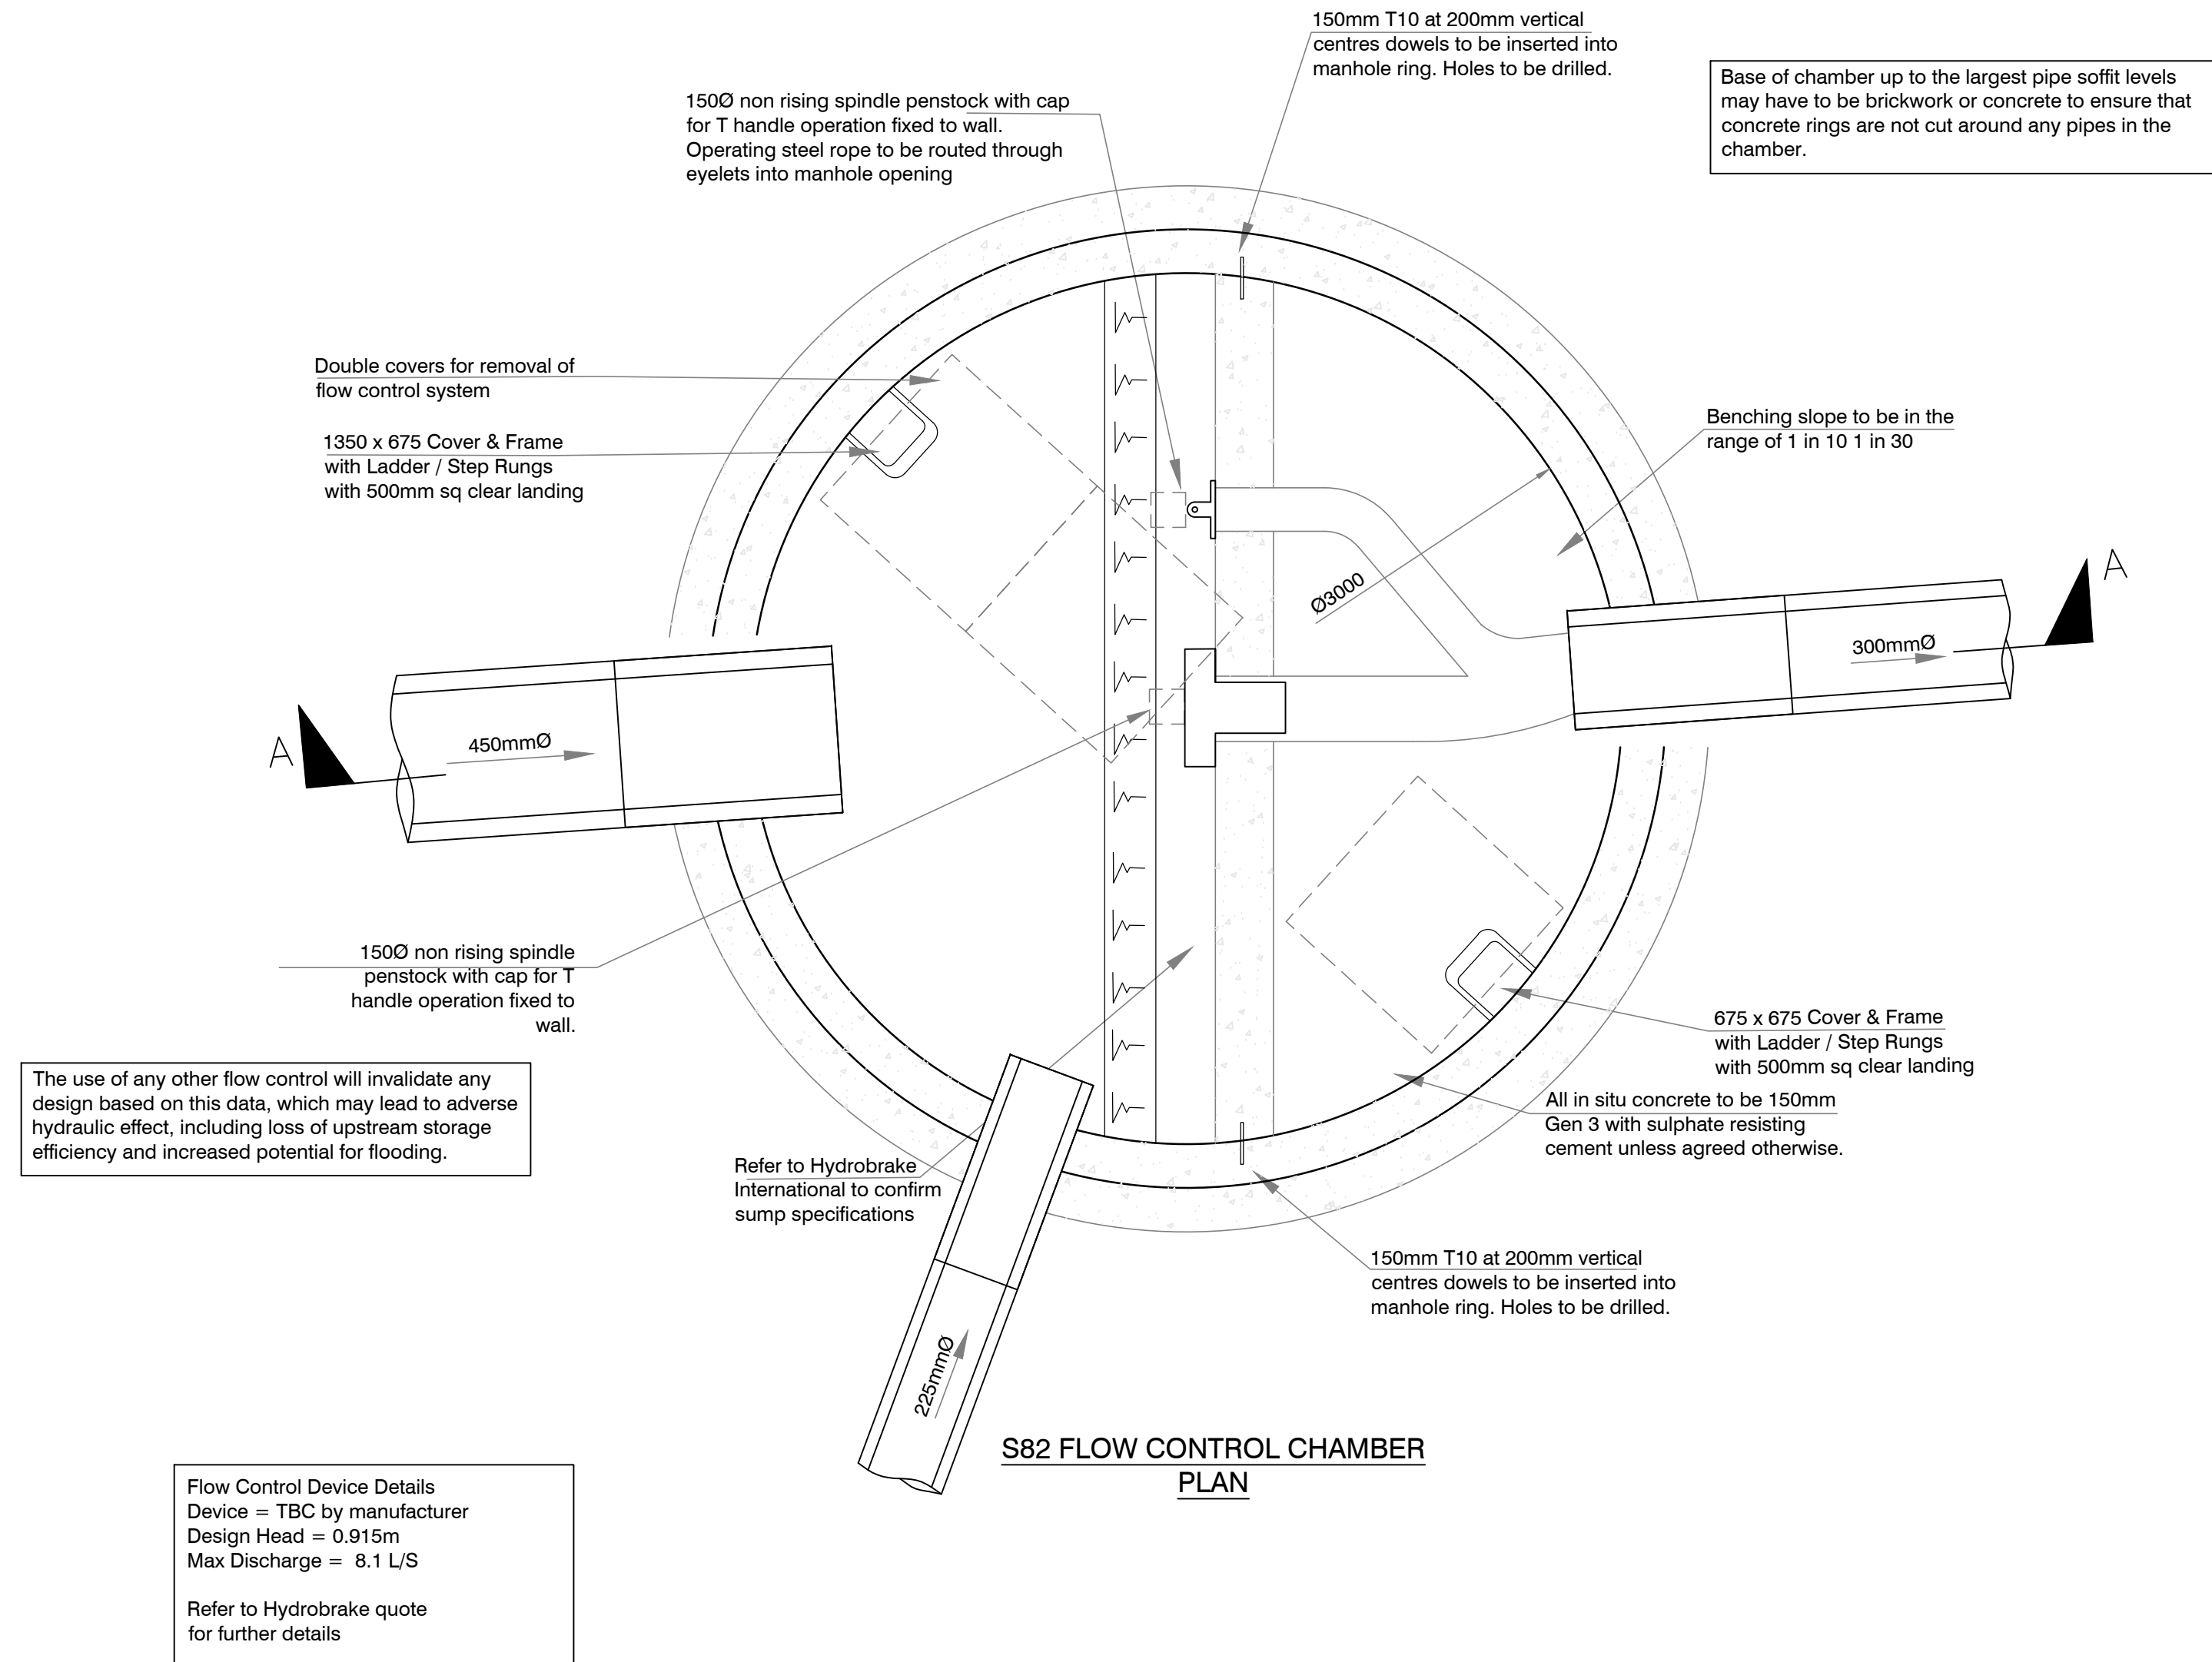
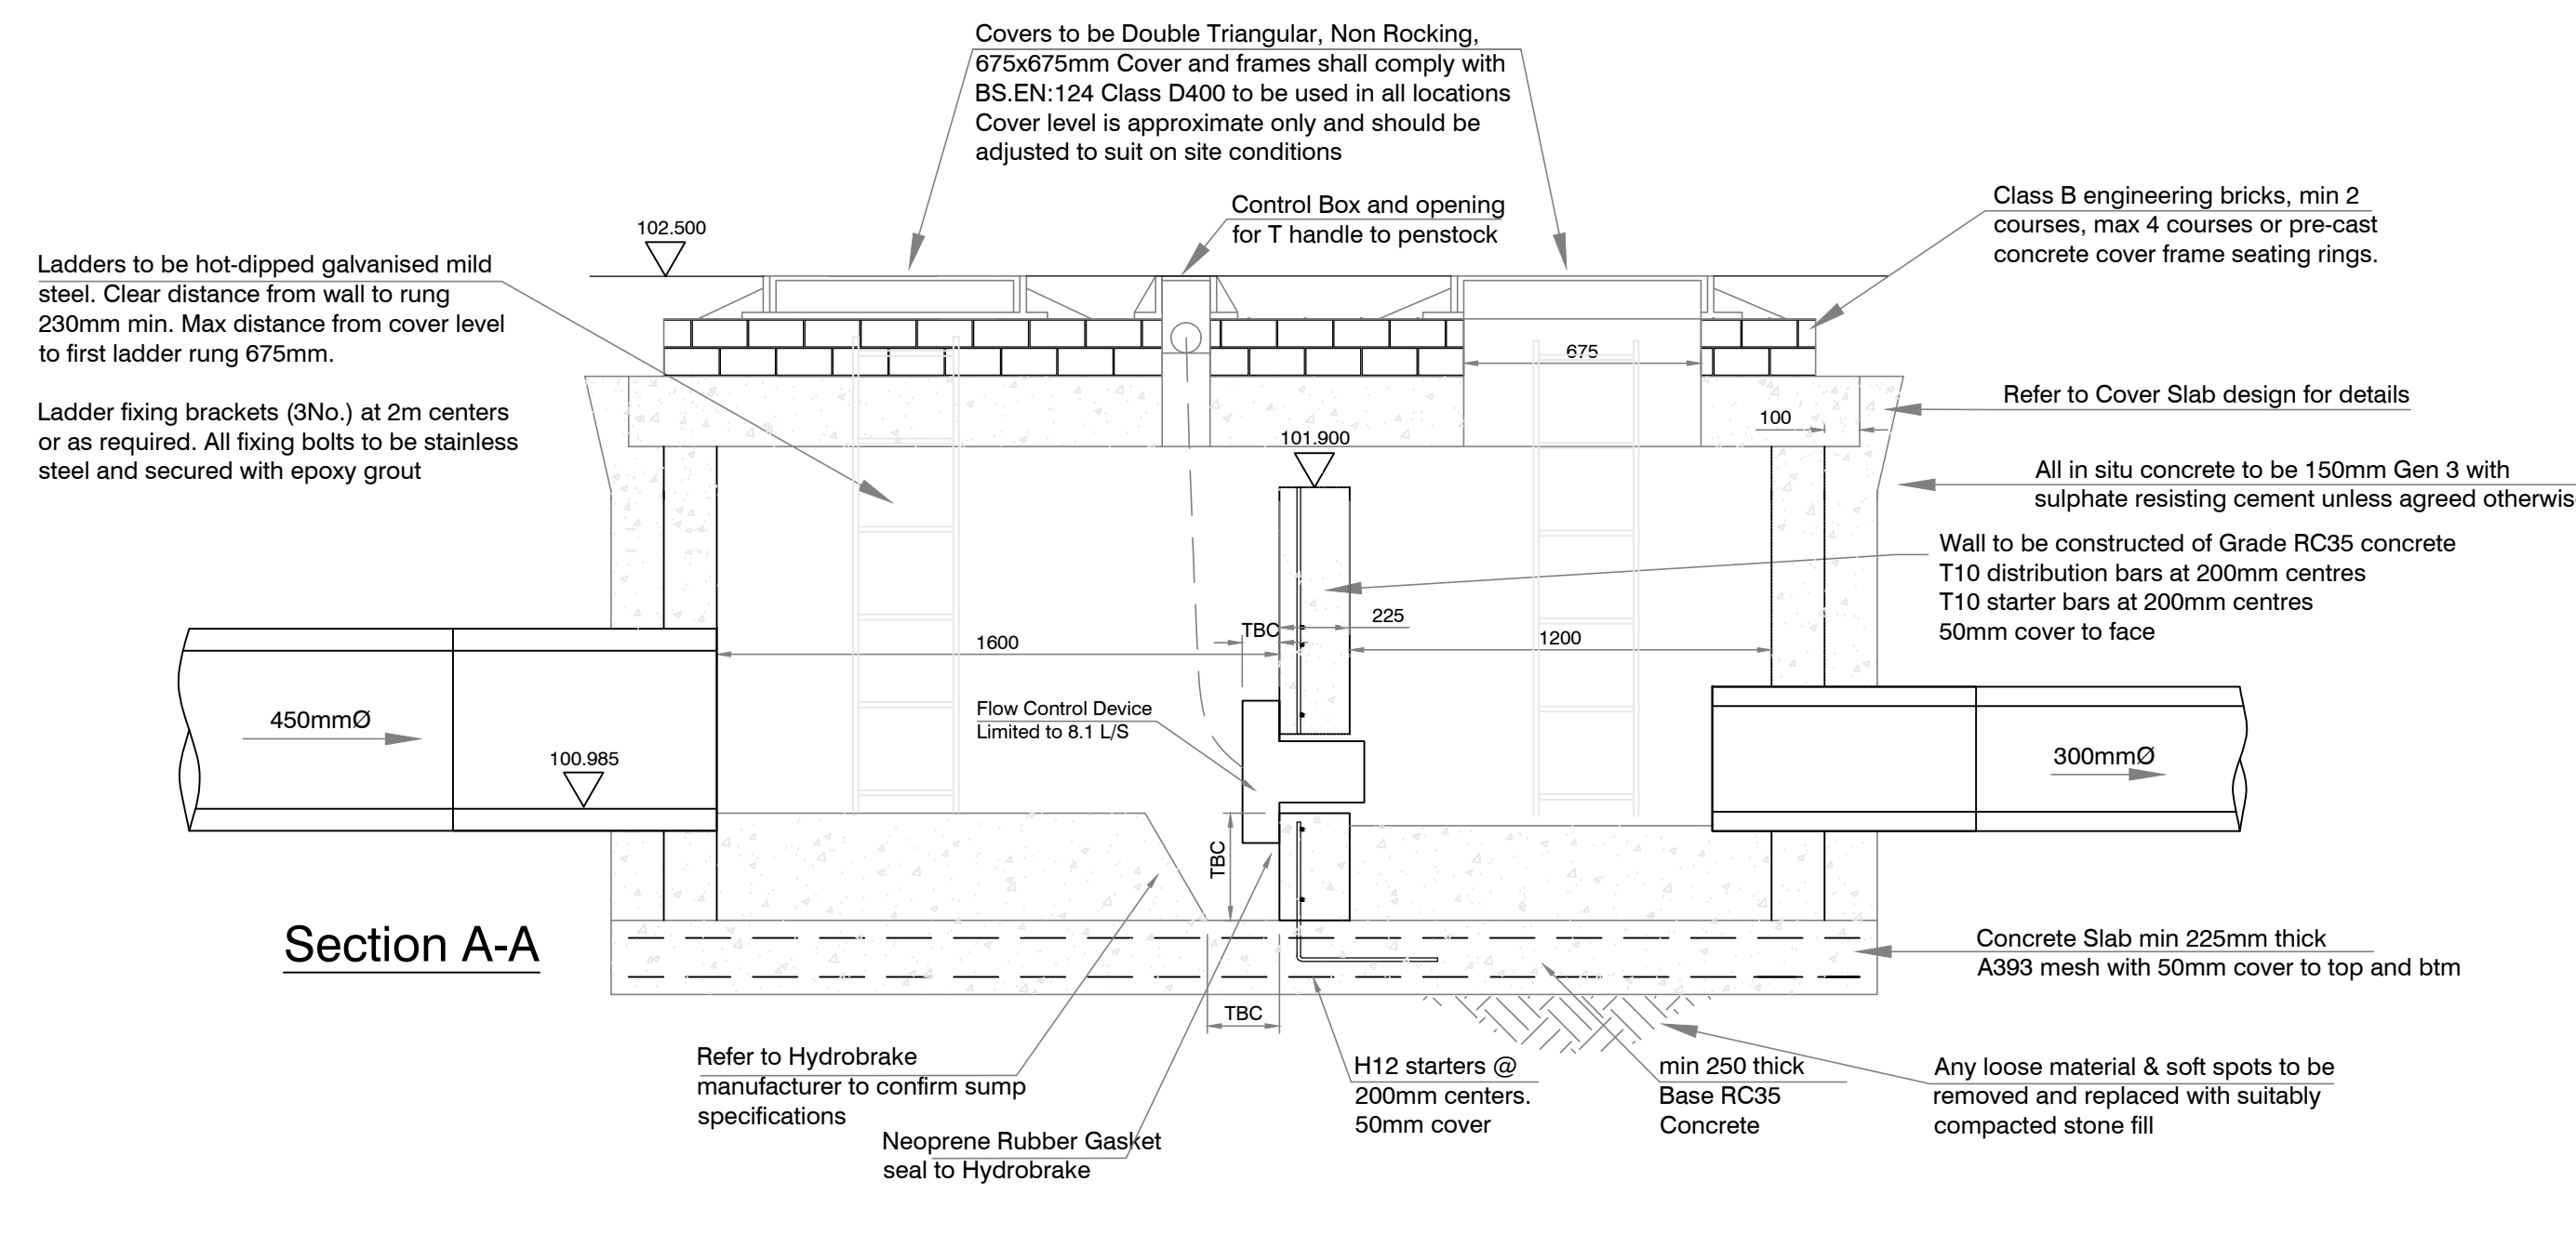


Notes

© This drawing is the copyright of the Engineers and may not be reproduced or used except by written permission.
Drawings must not be scaled. Work to figured dimensions only

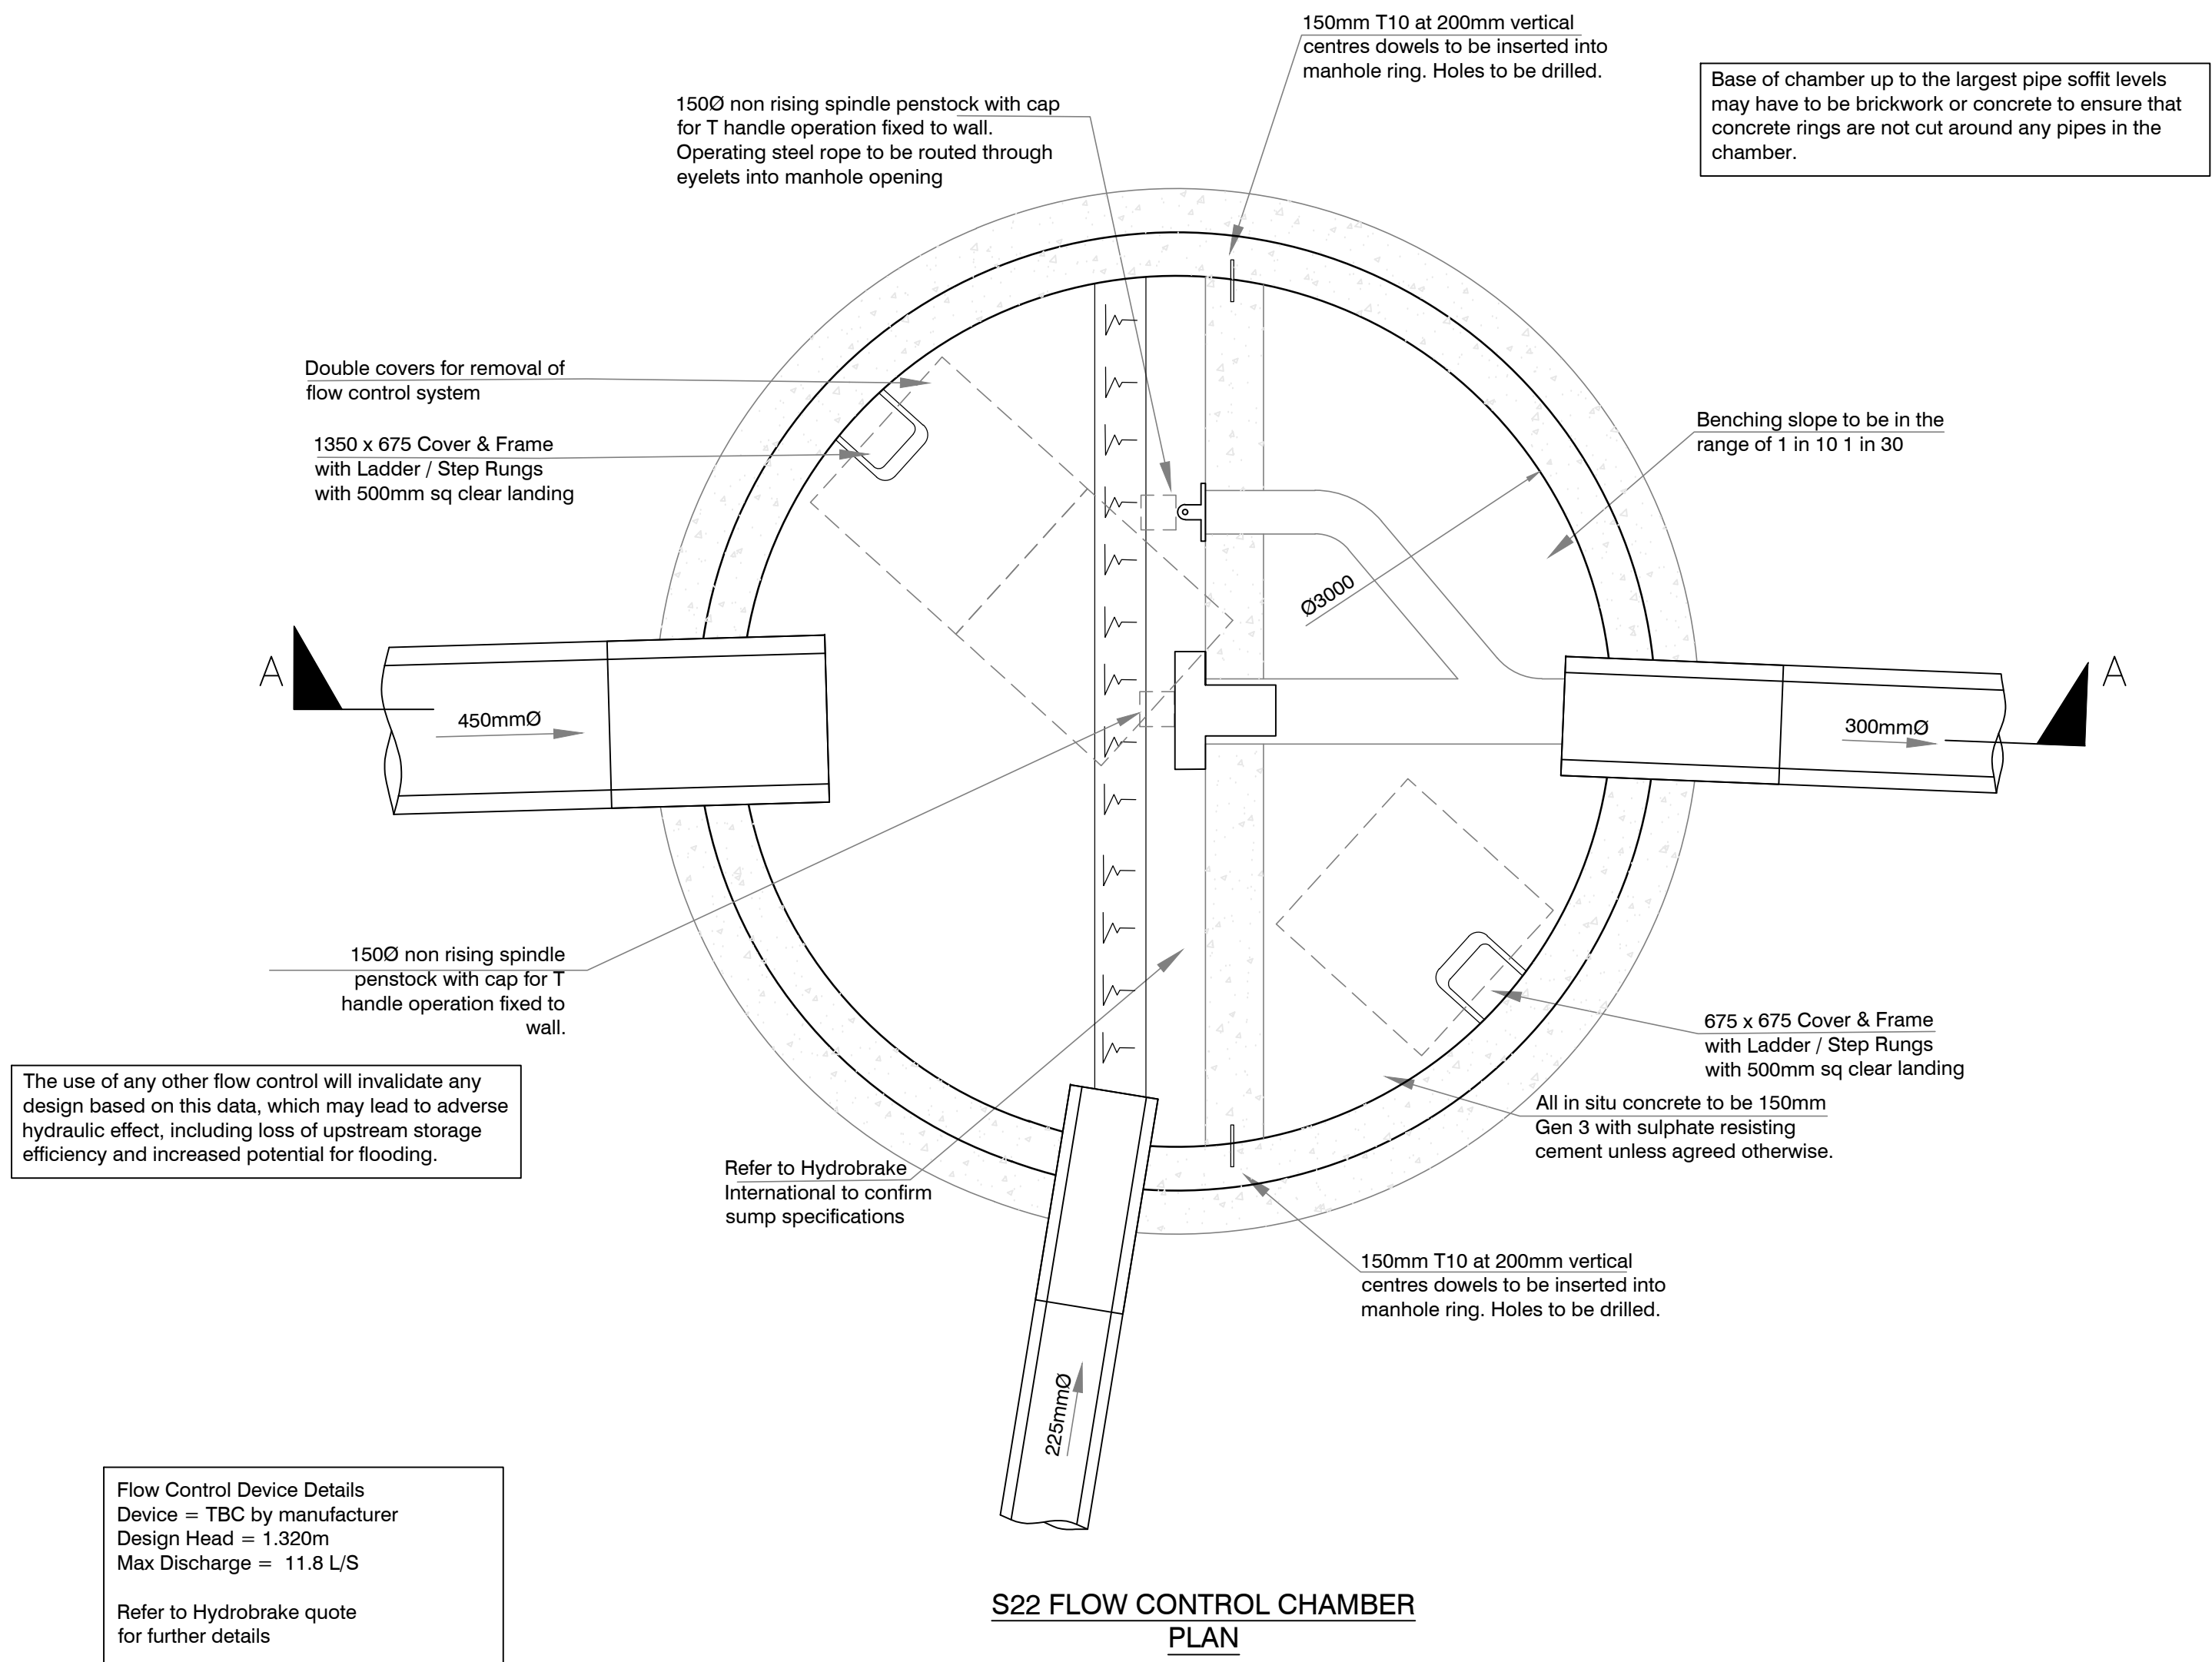

REV	DATE	AMENDMENT	BY
-----	------	-----------	----

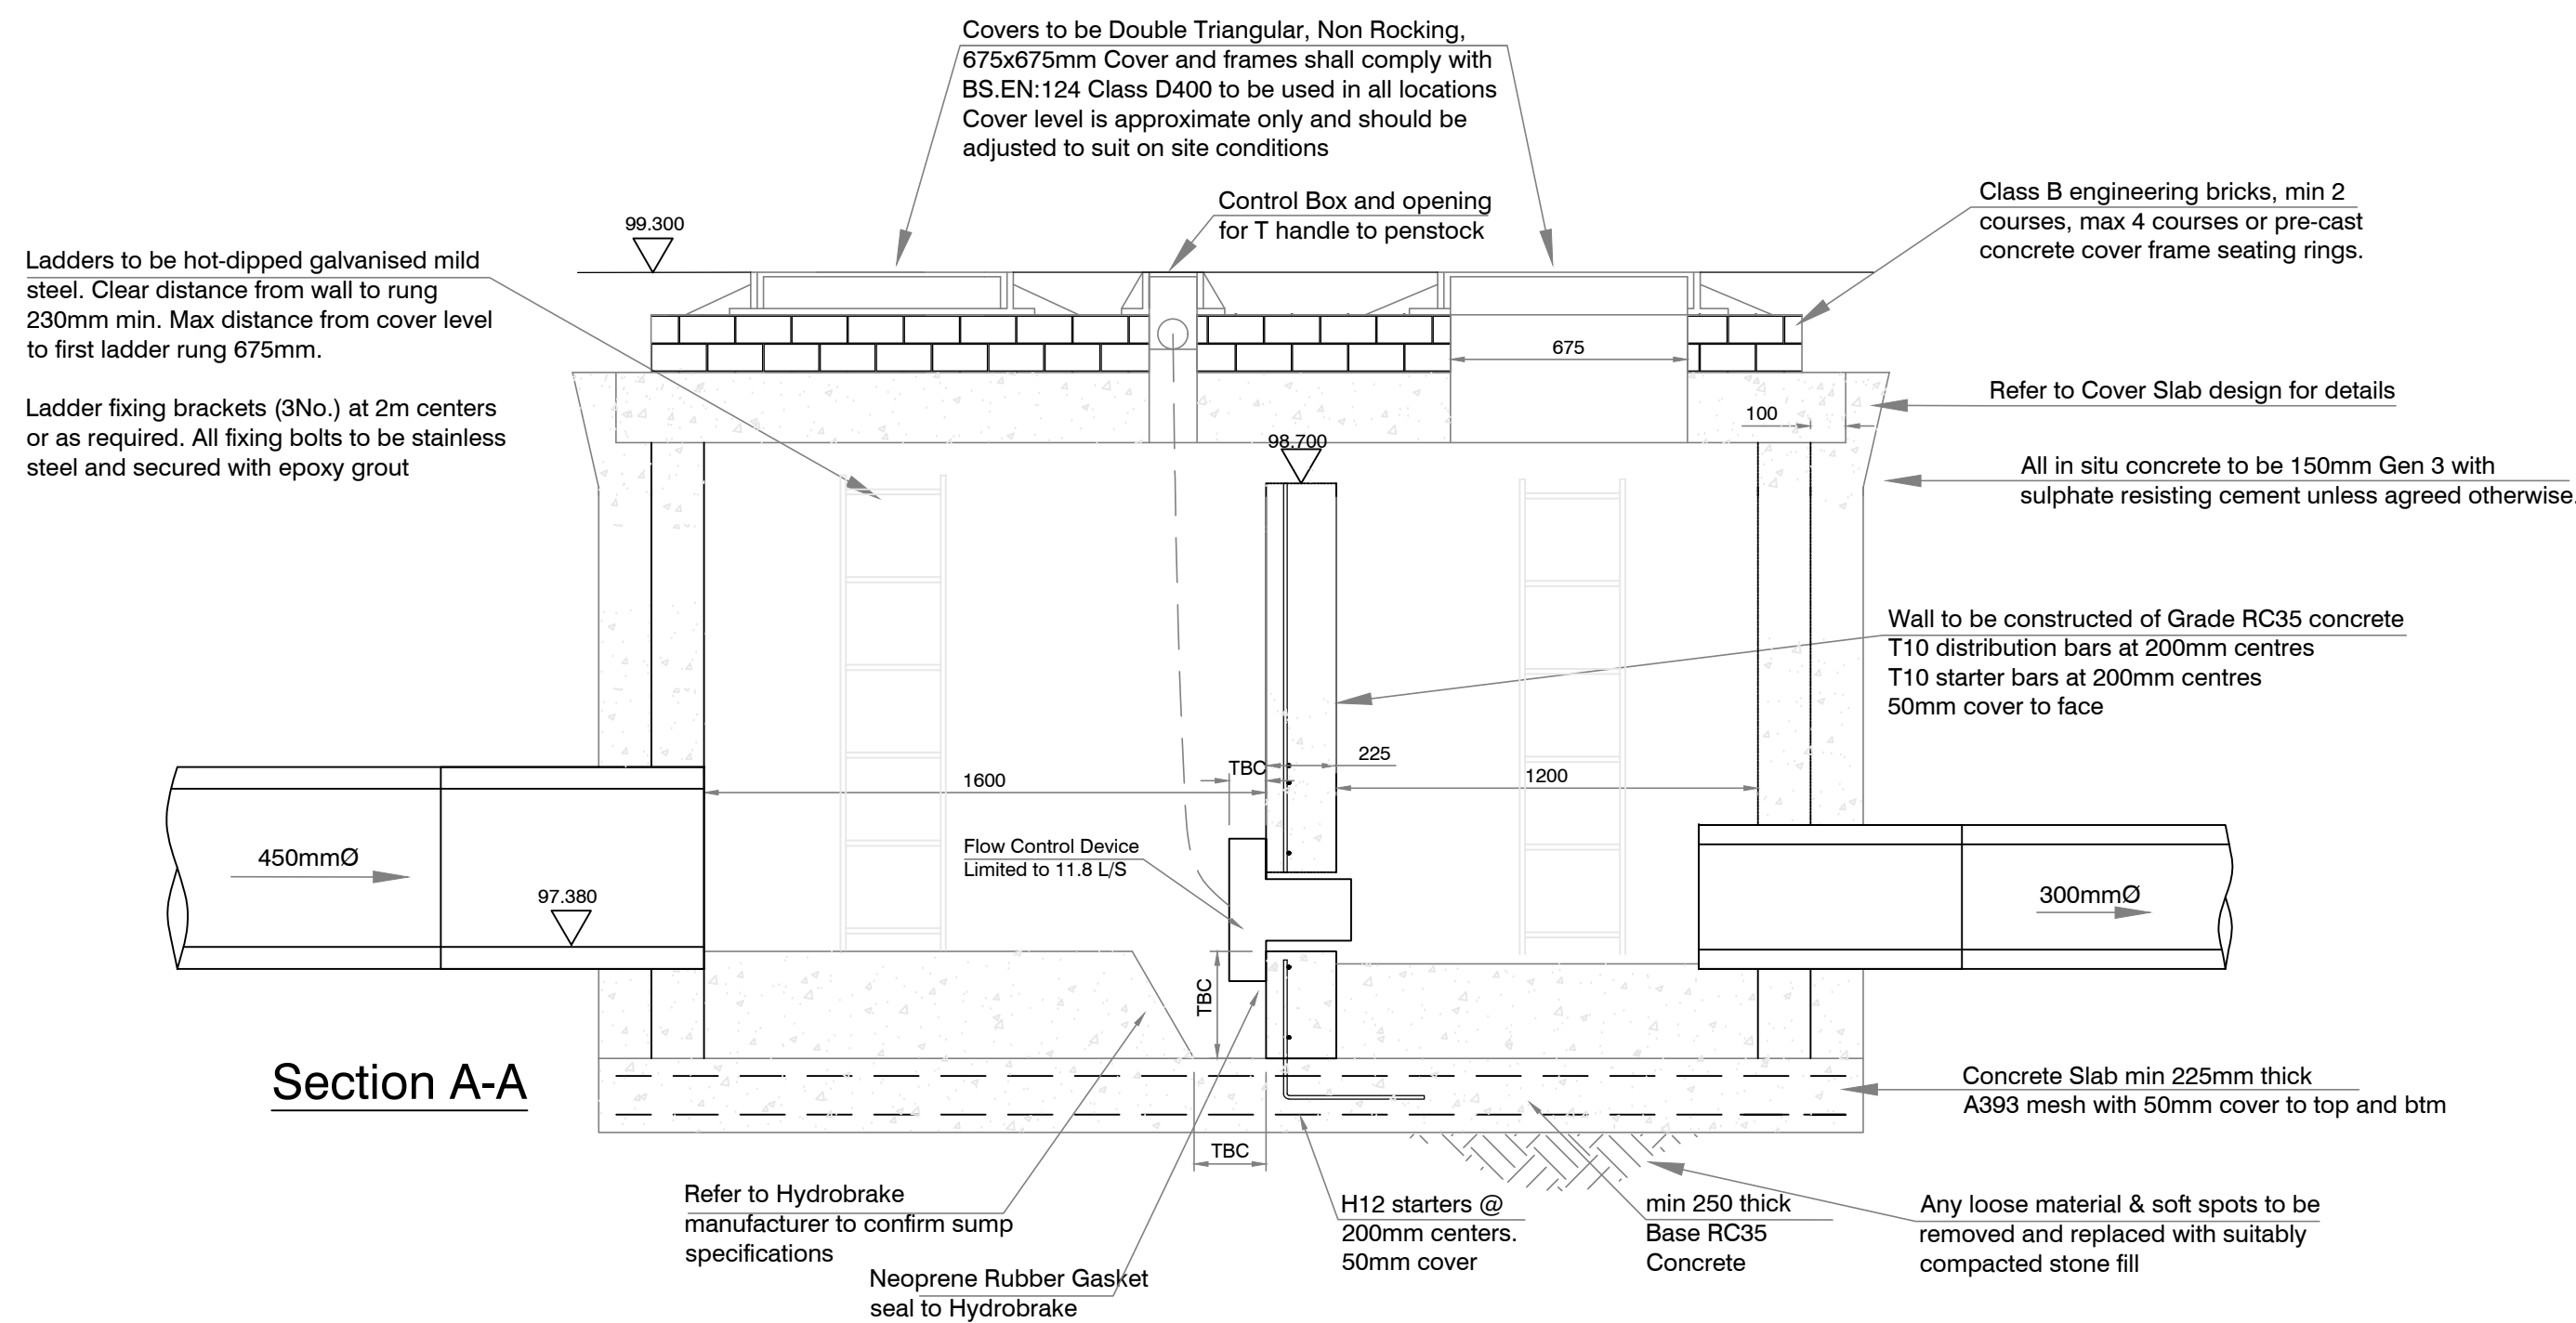

DRAWING STATUS: INFORMATION

CLIENT		Vistry Partnerships	
PROJECT			
Leicester Road, Earl Shilton			
TITLE			
S22 & S82 Flow Control Chambers			
DATE		DRAWN	
24.03.25		BPL	
SCALE		CHECKED	
1:20		AM	
DRAWING NUMBER		REVISION	
24000-117		*	